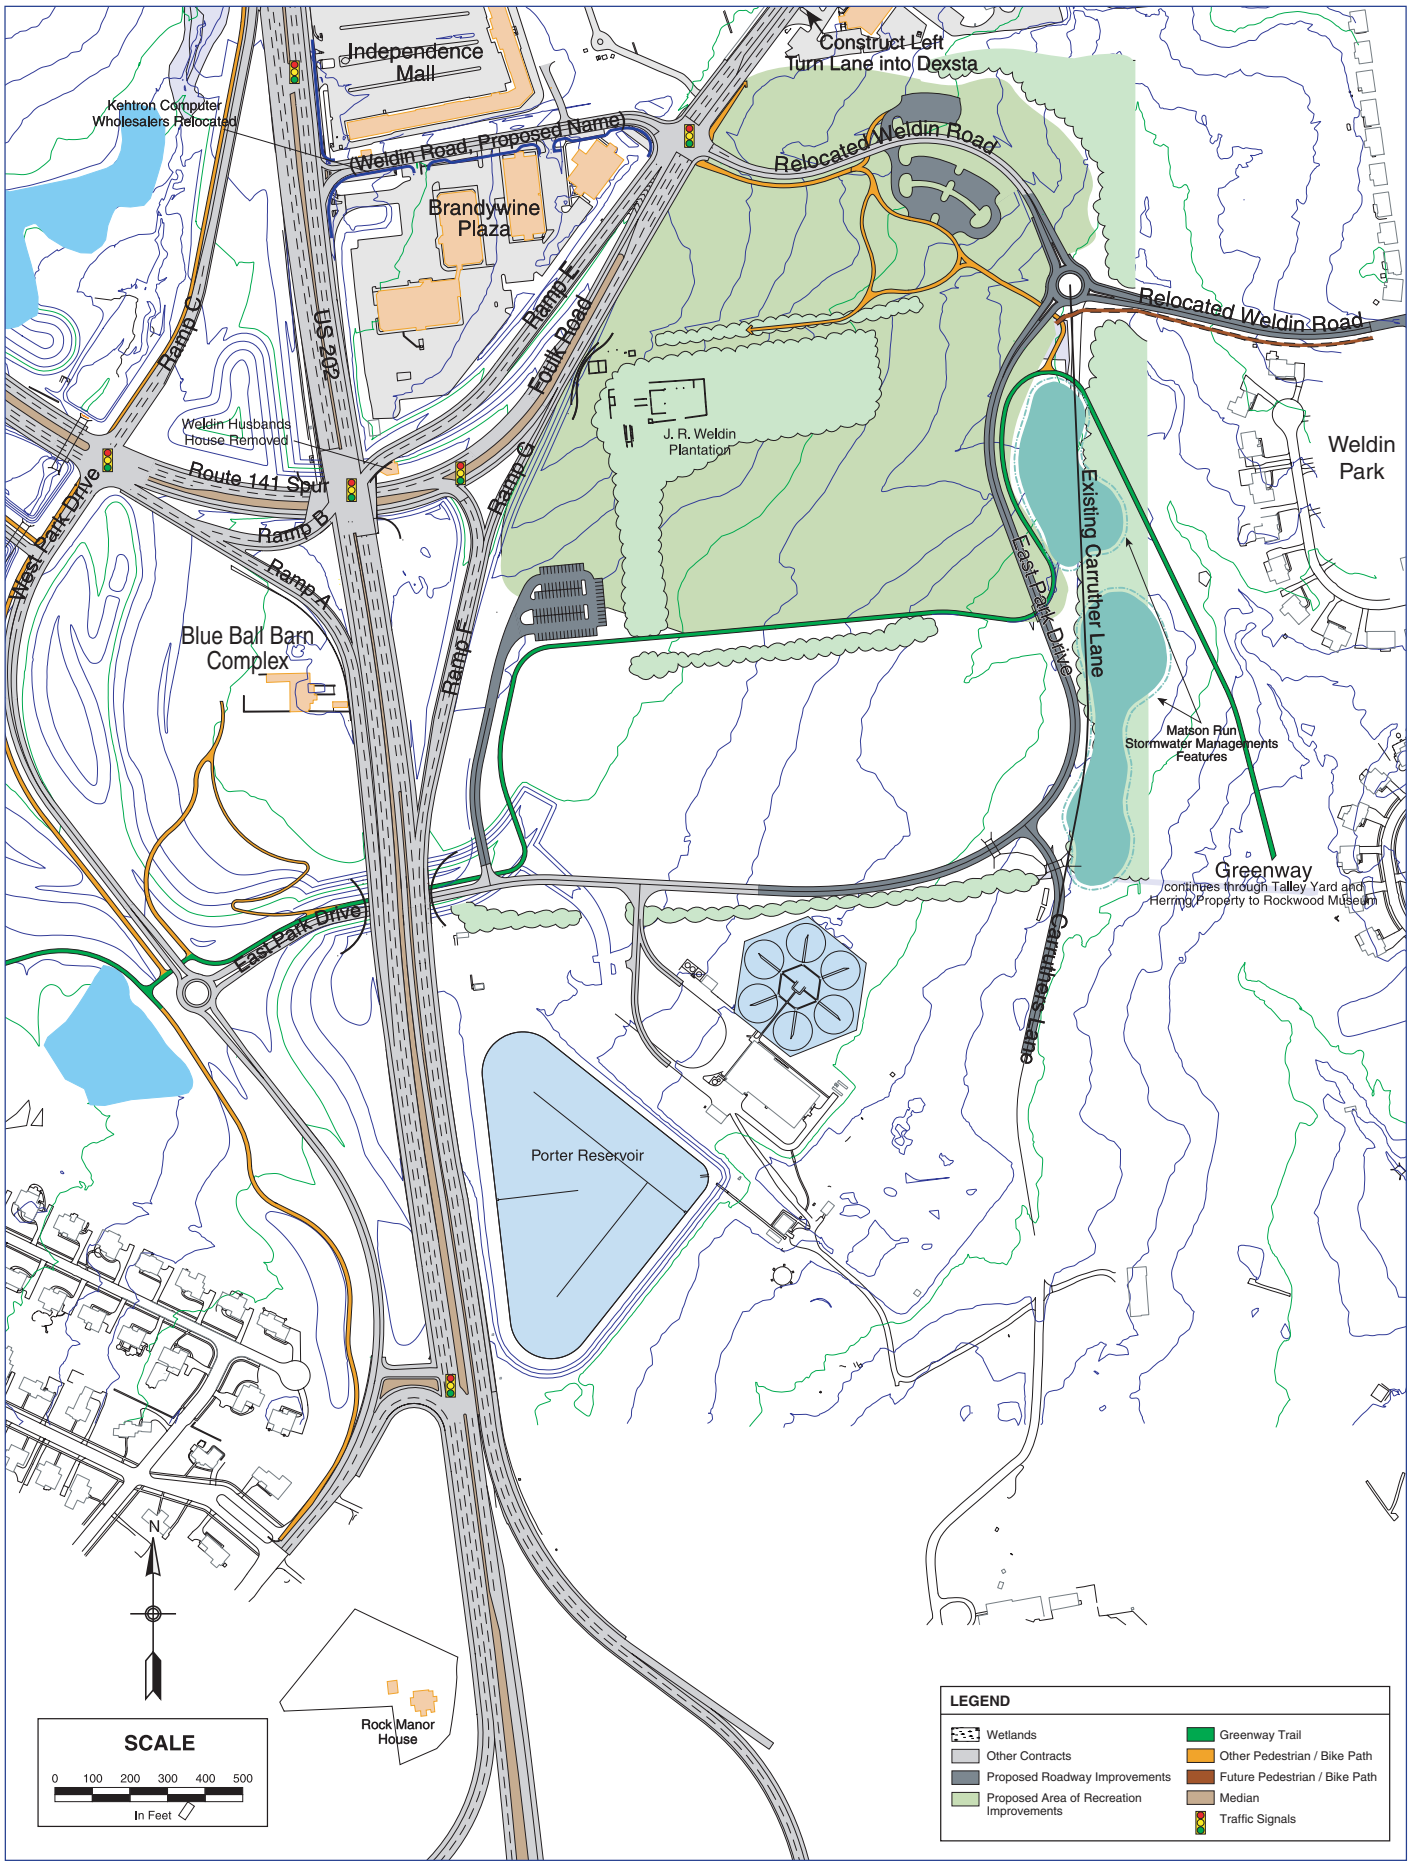
Independence Mall
Construct Left Turn Lane into Dexsta
Kehtron Computer Wholesalers Relocated
(Weldin Road, Proposed Name)
Relocated Weldin Road
Brandywine Plaza
Ramp E
Ramp C
US 202
Folk Road
Relocated Weldin Road
J. R. Weldin Plantation
Weldin Husbands House Removed
Route 141 Spur
Ramp B
Ramp A
West Park Drive
Ramp G
Existing Carruther Lane
East Park Drive
Weldin Park
Blue Ball Barn Complex
Ramp F
Matson Run Stormwater Managements Features
Greenway
continues through Talley Yard and Herring Property to Rockwood Museum
East Park Drive
Carruthers Lane
Porter Reservoir
N
Rock Manor House
SCALE
0 100 200 300 400 500
In Feet
LEGEND
Wetlands
Other Contracts
Proposed Roadway Improvements
Proposed Area of Recreation Improvements
Greenway Trail
Other Pedestrian / Bike Path
Future Pedestrian / Bike Path
Median
Traffic Signals