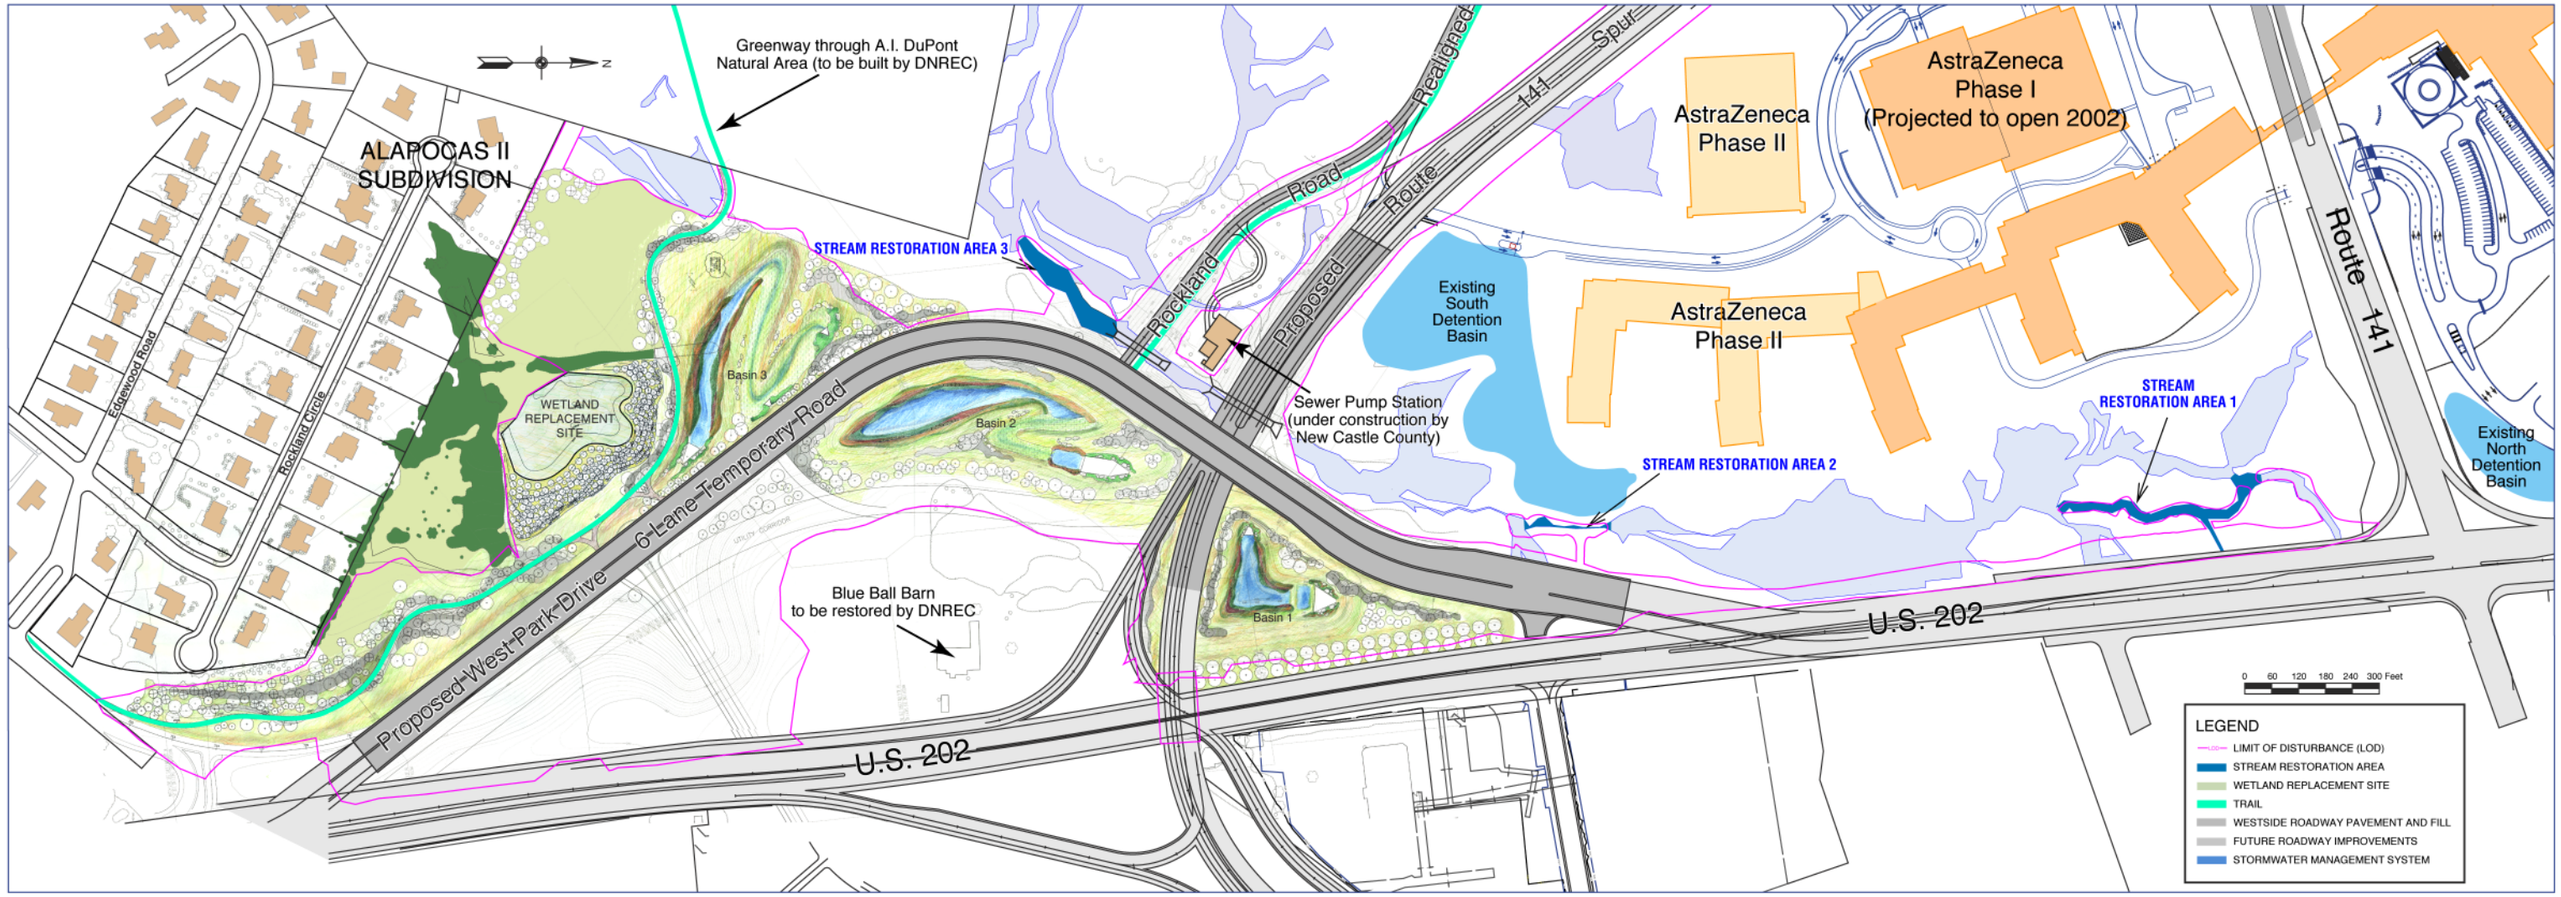

WESTSIDE IMPROVEMENT PLAN
ADVERTISEMENT JANUARY 2002

new castle county - delaware

Blue Ball Properties **Transportation Plan**