Philadelphia Pike - Phase 2

Governor Printz to I-495
Refined Plan
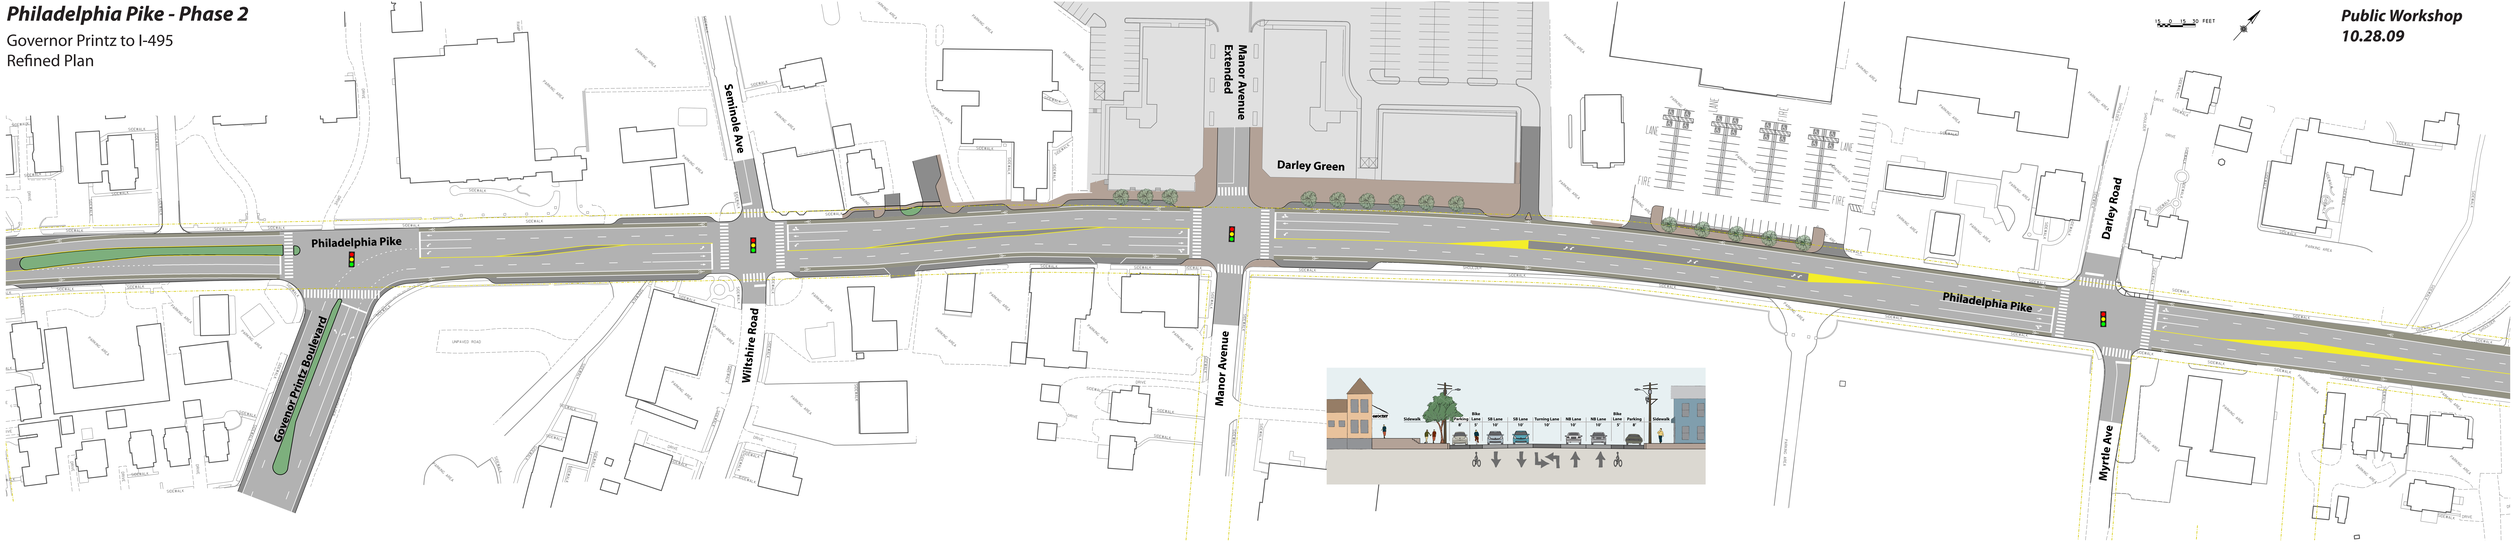
Public Workshop
10.28.09