Philadelphia Pike - Phase 1

Manor Avenue Extended
Refined Plan

Public Workshop
10.28.09
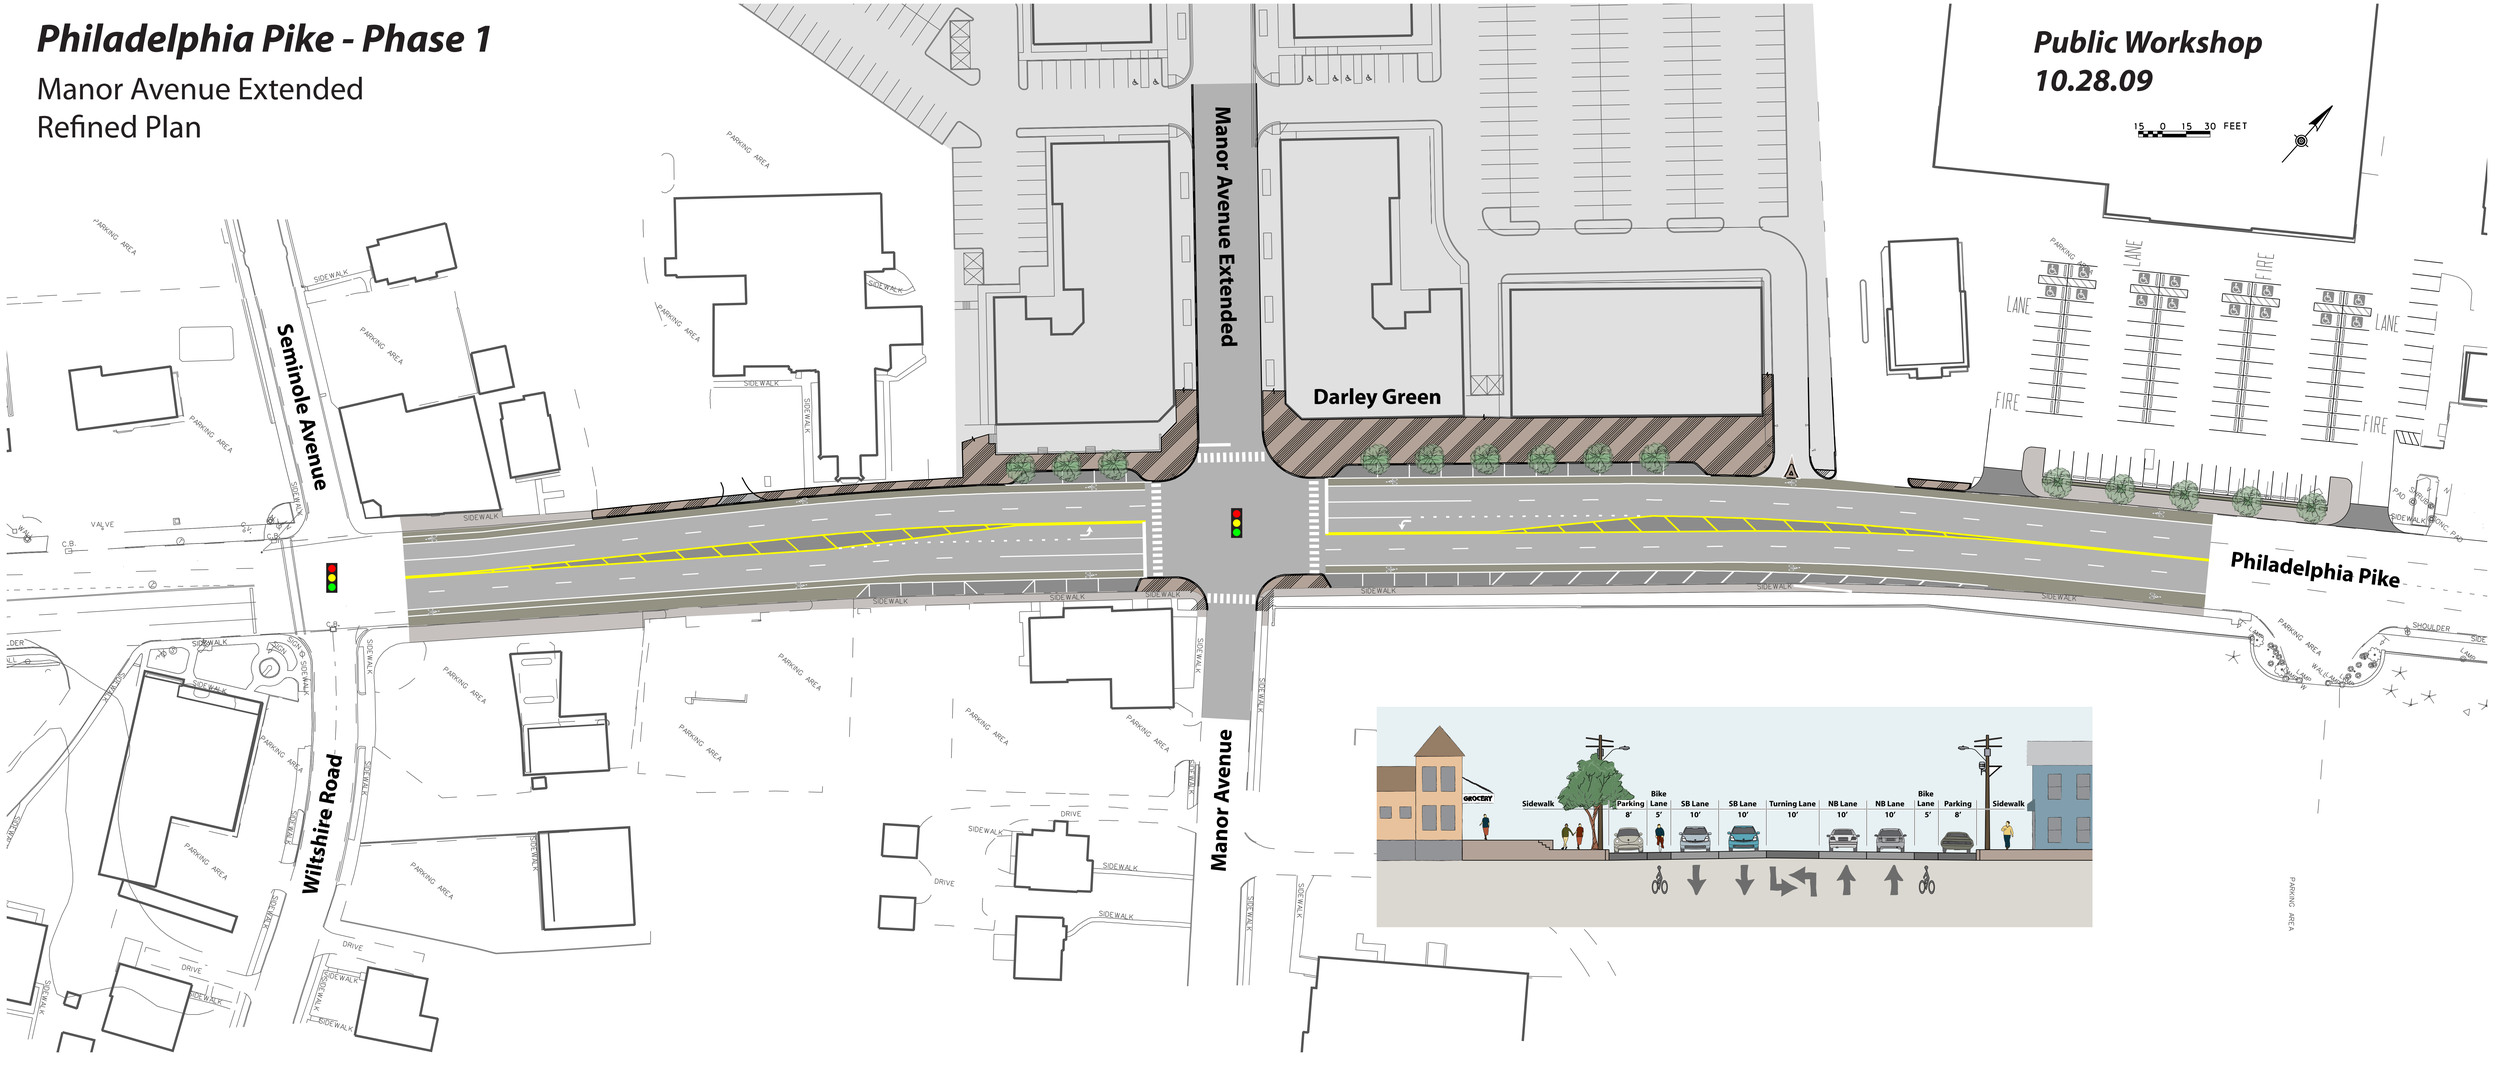
15 0 15 30 FEET