WESTERN PARKWAY

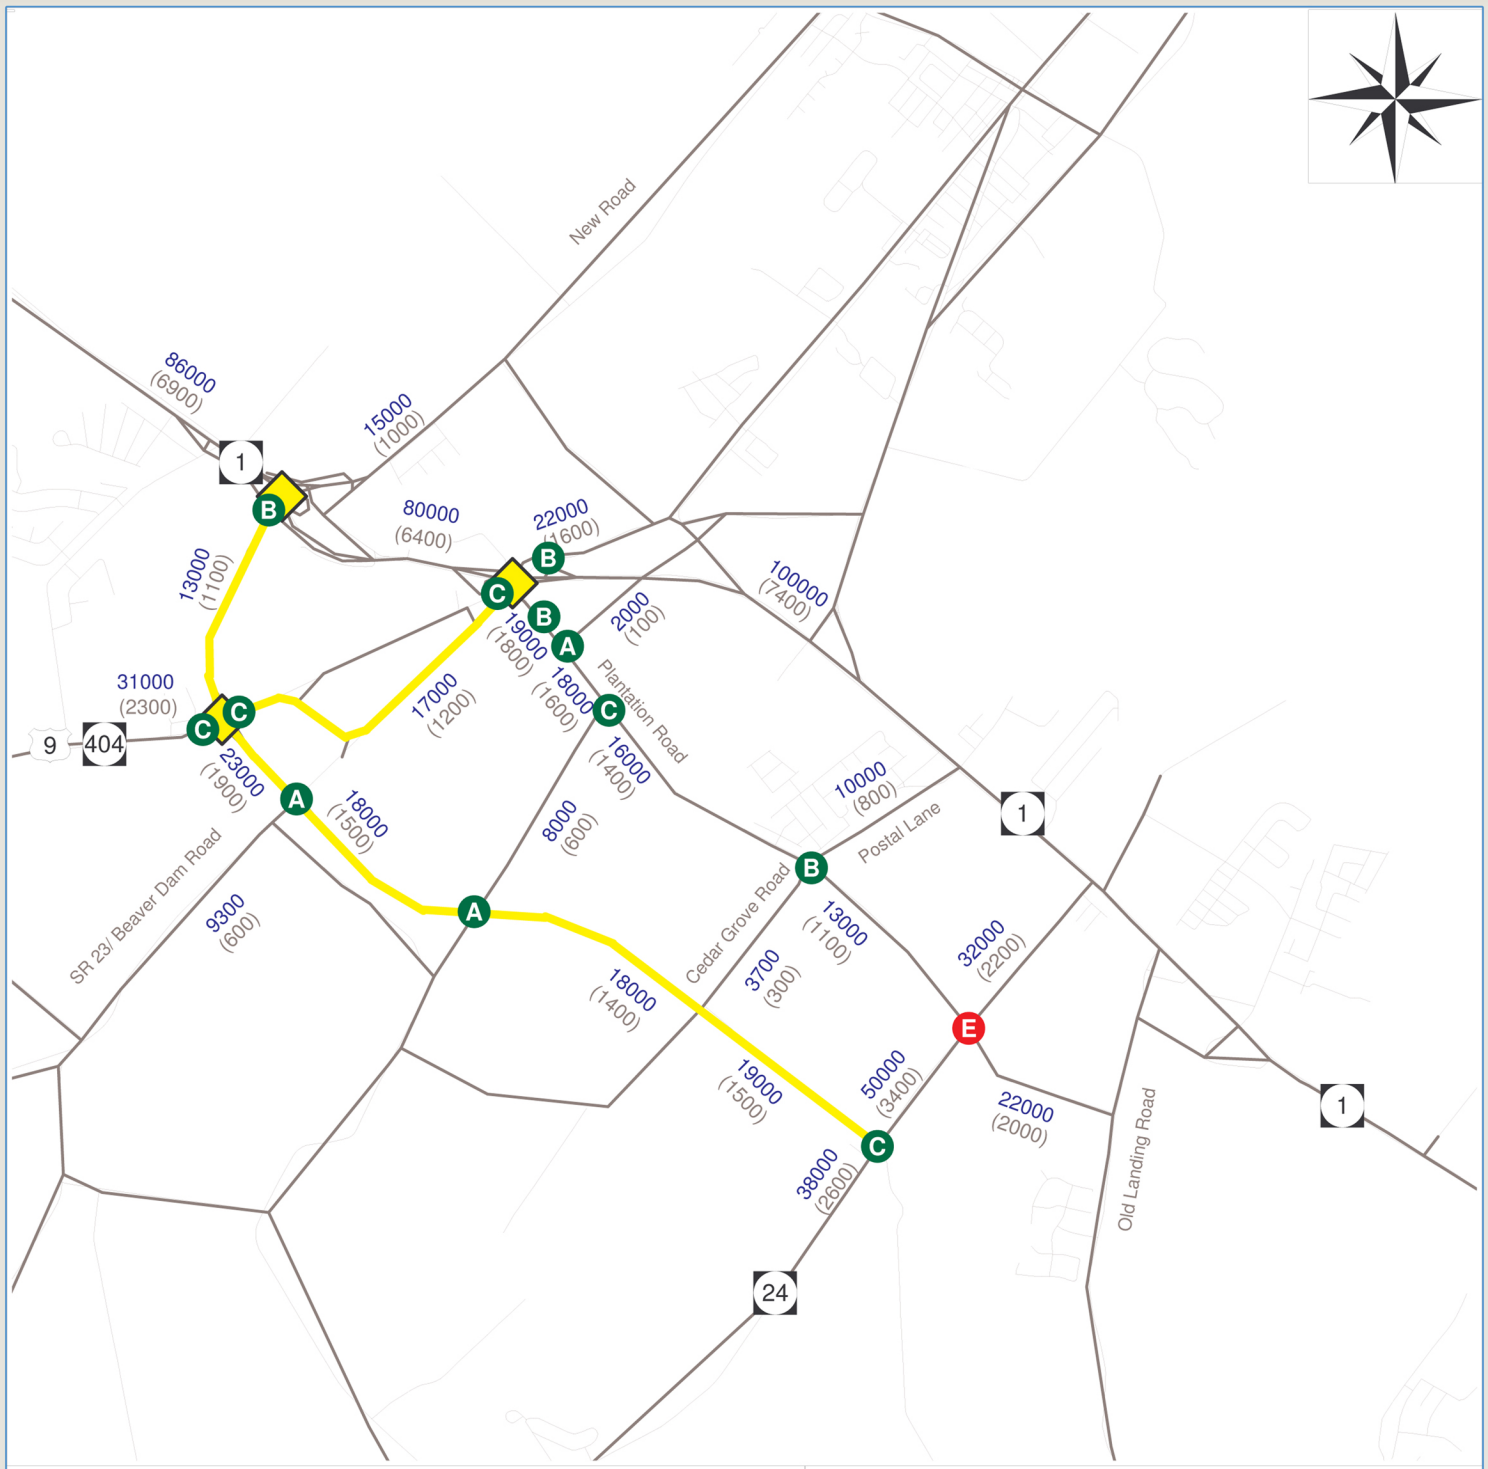

Legend

- Proposed Interchange
- Alternative Alignment
- Roadway
- LOS = A, B, C, or D
- LOS = E or F
- 10,000 2030 Summer Saturday Volume
- (1000) 2030 Summer Saturday DHV

Western Parkway

Sussex County, Delaware

Yellow Alternative

2030 LOS at Signalized Intersections

State of Delaware Department of Transportation

WR&A

Figure 4a

1/16/2007

cube

Licensed to Whitman, Requardt and Associates, LLP One

DelDOT