MILL CREEK ROAD AND STONEY BATTER ROAD INTERSECTION
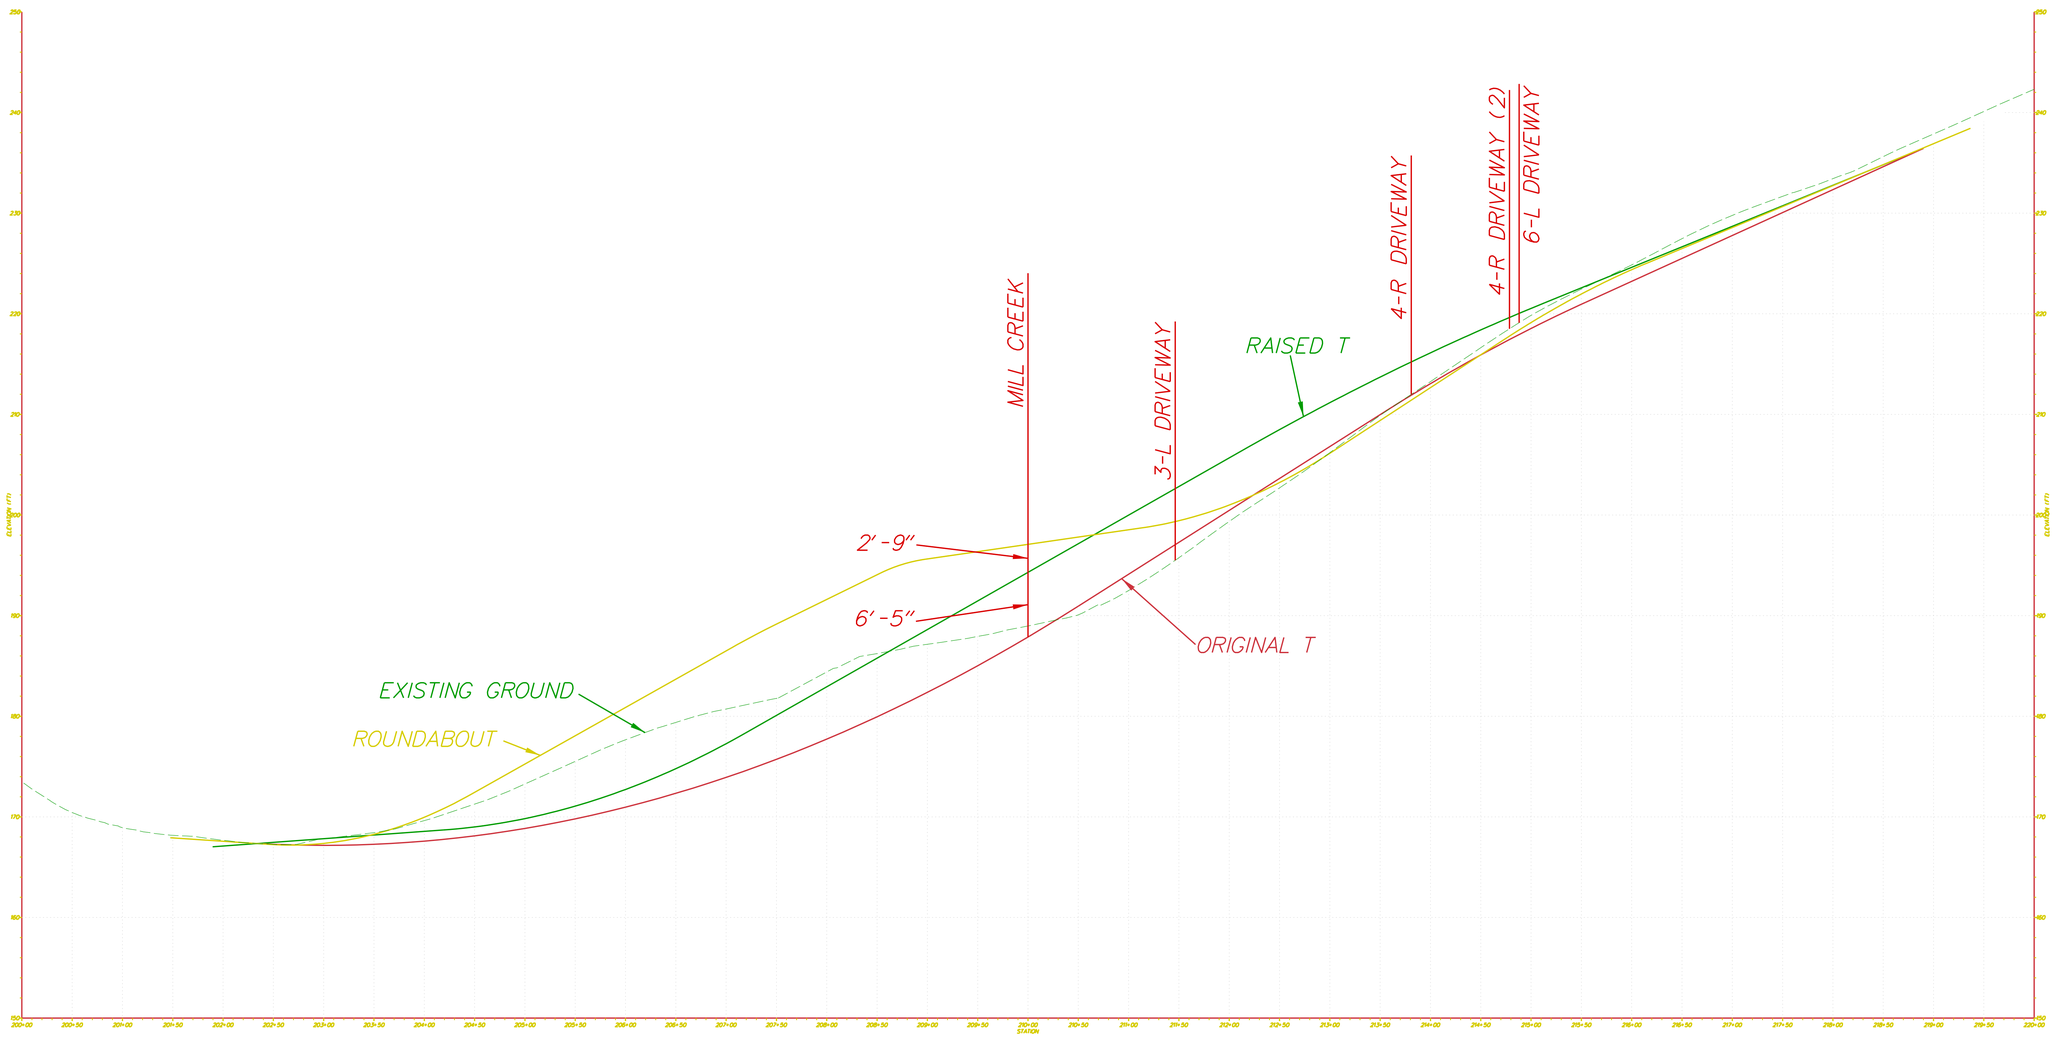
ROUNDABOUT
RAISED T
ORIGINAL T