SR1, LITTLE HEAVEN INTERCHANGE

ALTERNATIVE D

SR1 CORRIDOR PRESERVATION
NASSAU TO DOVER AIR FORCE BASE

PUBLIC WORKSHOP

DelDOT | CENTURY ENGINEERING

N

0 200

JULY 20, 2004

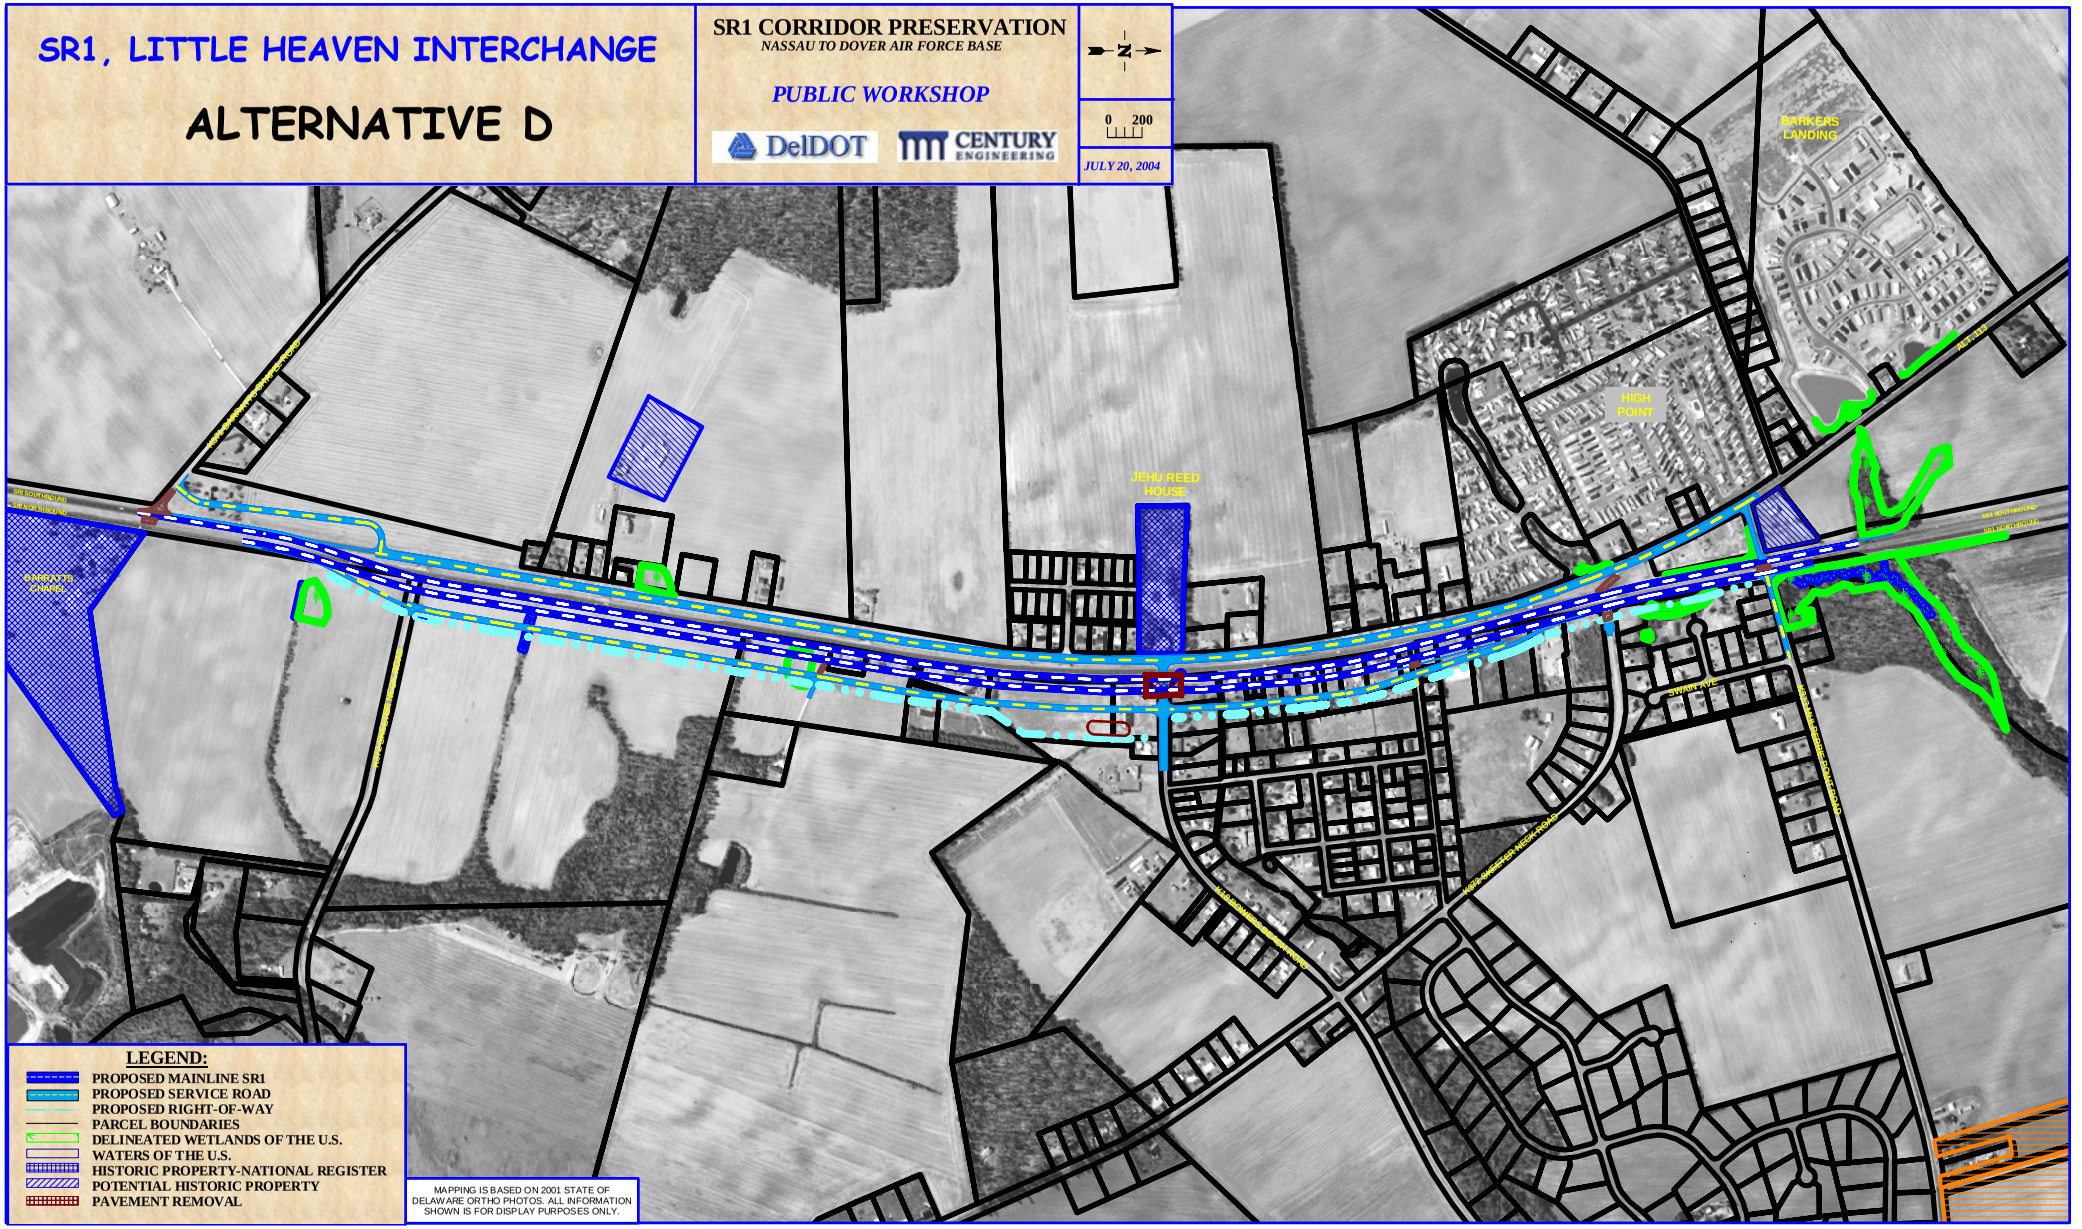
PARKERS LANDING
HIGH POINT
JOHN REED HOUSE
SYKES AVE
NORTH DUPONT HIGHWAY
NORTH RAILROAD AVENU