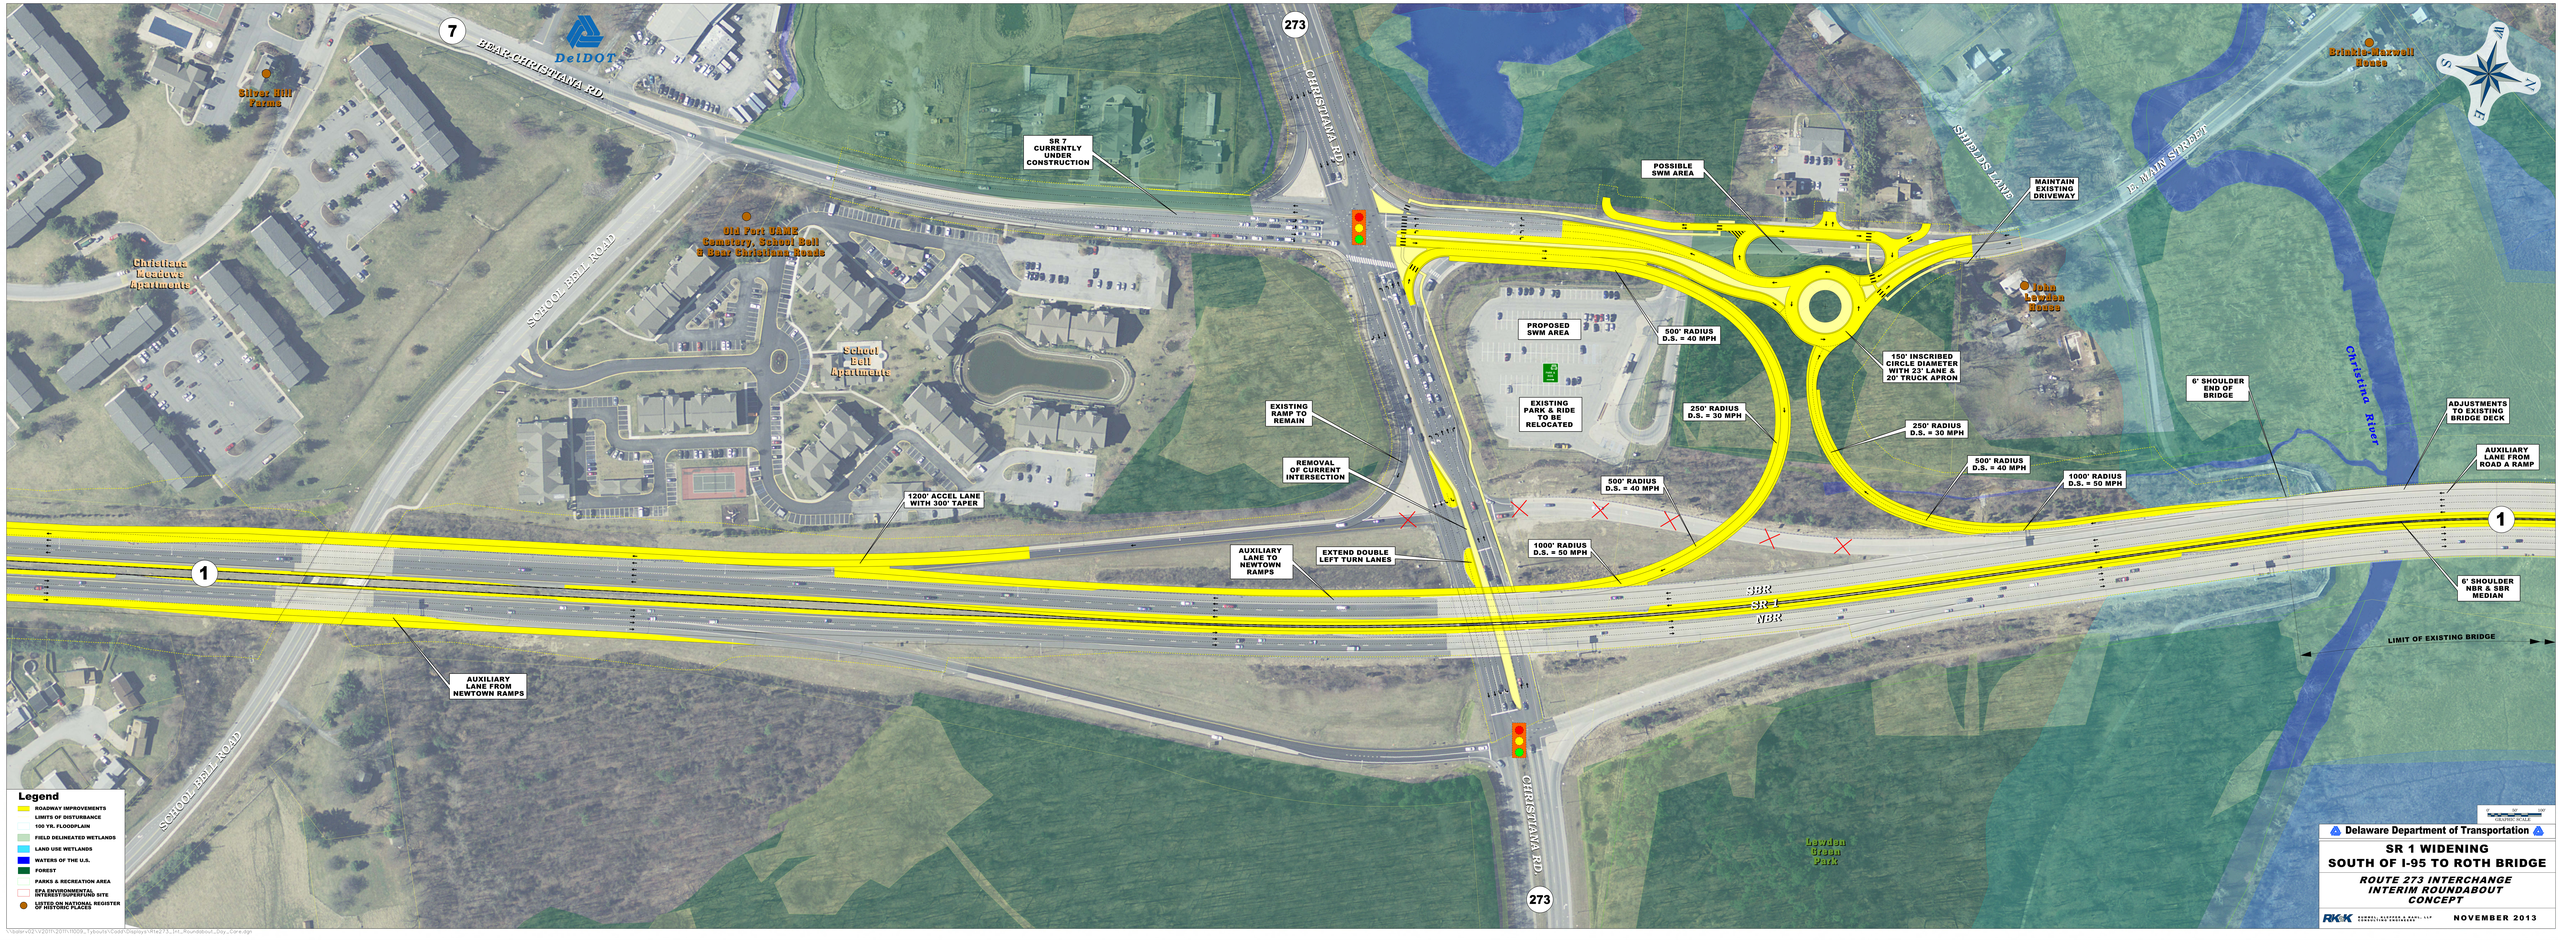
7
BEAR-CHRISTIANA RD.
DelDOT
Silver Hill Farms
Christiana Meadows Apartments
SCHOOL BELL ROAD
Old Fort UAME Cemetery, School Bell & Bear Christiana Roads
School Bell Apartments
SR 7 CURRENTLY UNDER CONSTRUCTION
273
CHRISTIANA RD.
POSSIBLE SWM AREA
PROPOSED SWM AREA
EXISTING PARK & RIDE TO BE RELOCATED
EXISTING RAMP TO REMAIN
REMOVAL OF CURRENT INTERSECTION
1200' ACCEL LANE WITH 300' TAPER
AUXILIARY LANE TO NEWTOWN RAMPS
EXTEND DOUBLE LEFT TURN LANES
500' RADIUS D.S. = 40 MPH
250' RADIUS D.S. = 30 MPH
1000' RADIUS D.S. = 50 MPH
150' INSCRIBED CIRCLE DIAMETER WITH 23' LANE & 20' TRUCK APRON
SHIEDS LANE
MAINTAIN EXISTING DRIVEWAY
E. MAIN STREET
John Leydon House
Brinkle-Maxwell House
6' SHOULDER END OF BRIDGE
Christina River
ADJUSTMENTS TO EXISTING BRIDGE DECK
AUXILIARY LANE FROM ROAD A RAMP
6' SHOULDER NBR & SBR MEDIAN
LIMIT OF EXISTING BRIDGE
1
SBR
SR 1
NBR
AUXILIARY LANE FROM NEWTOWN RAMPS
Lewden Green Park
Legend
ROADWAY IMPROVEMENTS
LIMITS OF DISTURBANCE
100 YR. FLOODPLAIN
FIELD DELINEATED WETLANDS
LAND USE WETLANDS
WATERS OF THE U.S.
FOREST
PARKS & RECREATION AREA
EPA ENVIRONMENTAL INTEREST/SUPERFUND SITE
LISTED ON NATIONAL REGISTER OF HISTORIC PLACES
Delaware Department of Transportation
SR 1 WIDENING
SOUTH OF I-95 TO ROTH BRIDGE
ROUTE 273 INTERCHANGE
INTERIM ROUNDABOUT
CONCEPT
RK&K
NOVEMBER 2013