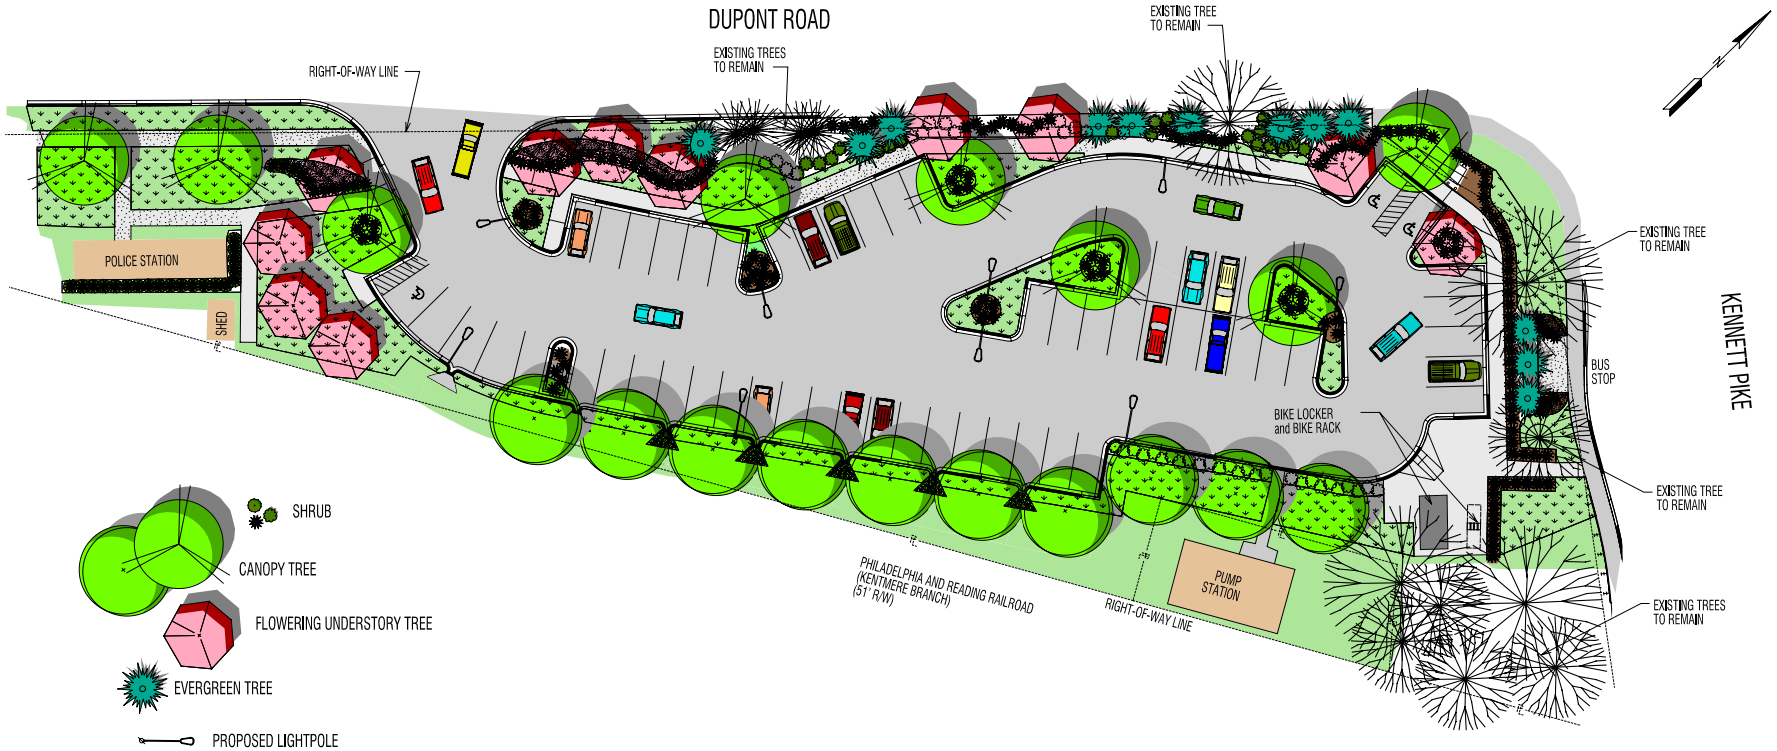

PARK-N-RIDE LANDSCAPE PLAN

JOHNSON, MIRMIRAN & THOMPSON
Engineering A Brighter Future®

BRIDGE 1B ON KENNETT PIKE OVER RAILROAD

FEBRUARY, 2006

FILE: c:\projects_jmt\chd_bridge_County.dgn
DATE: 25-Jan-06 08:24