Philadelphia Pike - Phase 2

Commonwealth Intersection
Refined Plan

20 0 20 40 FEET
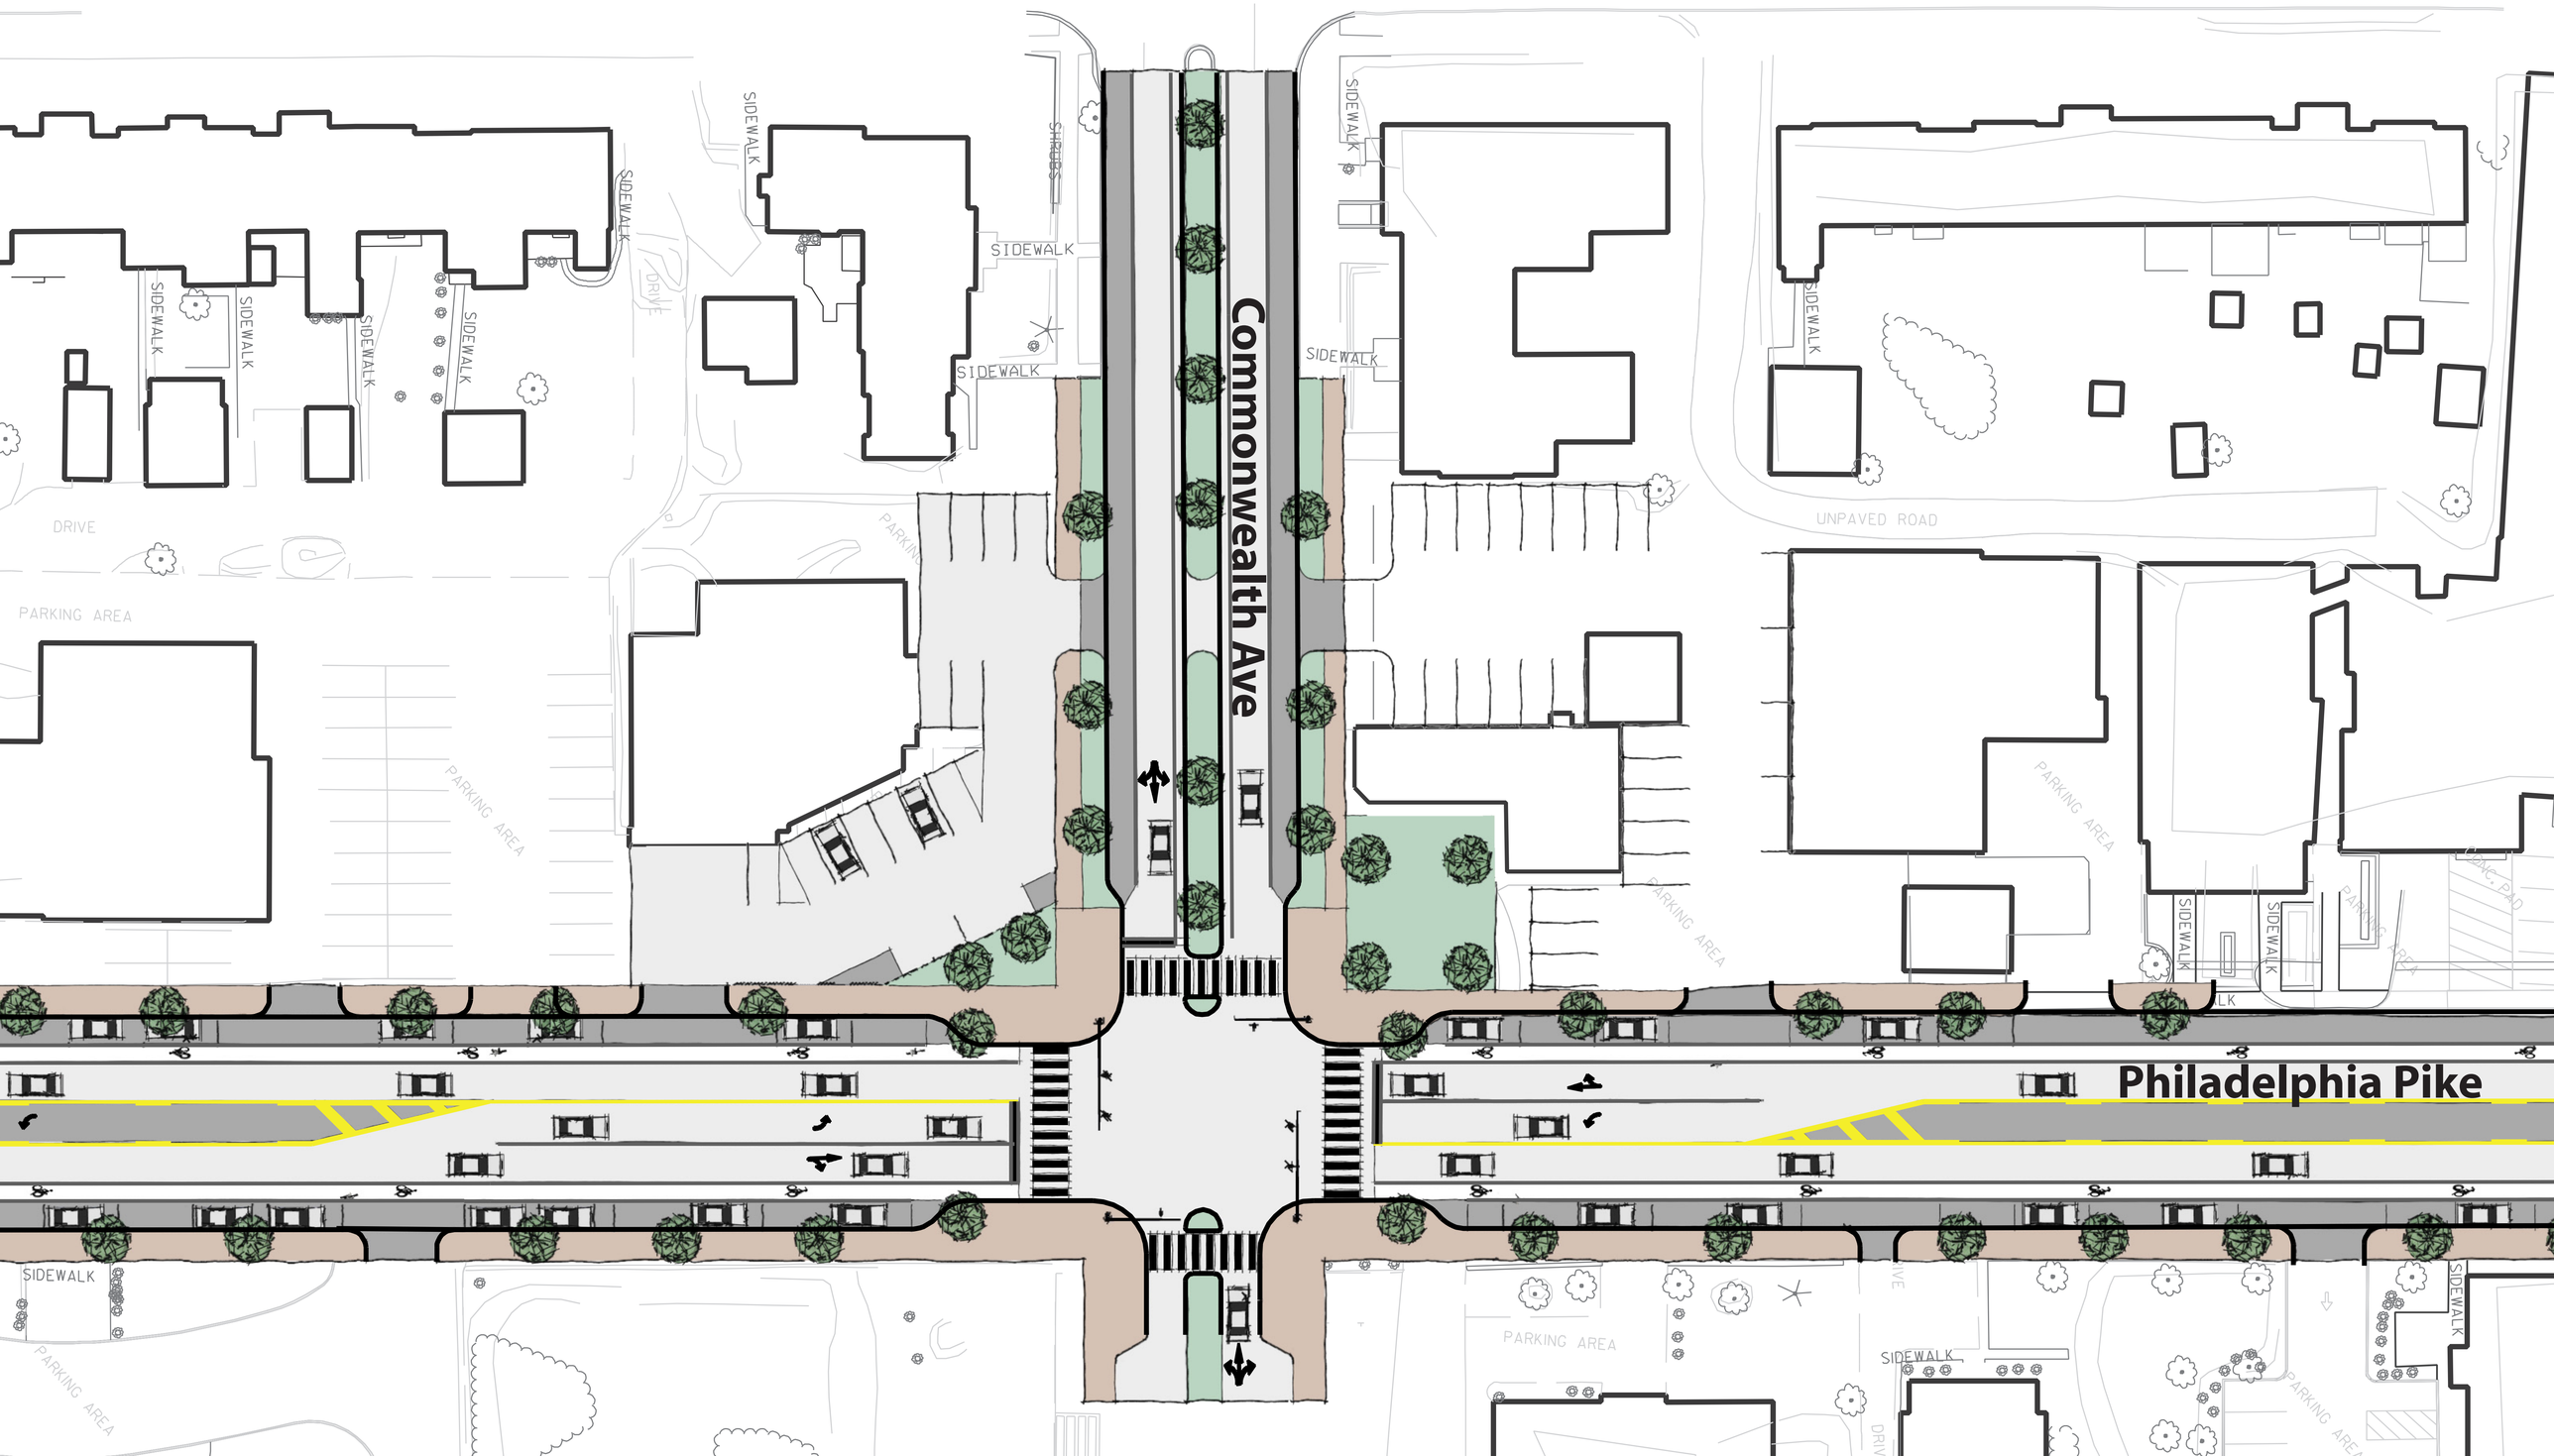
Public Workshop
10.28.09