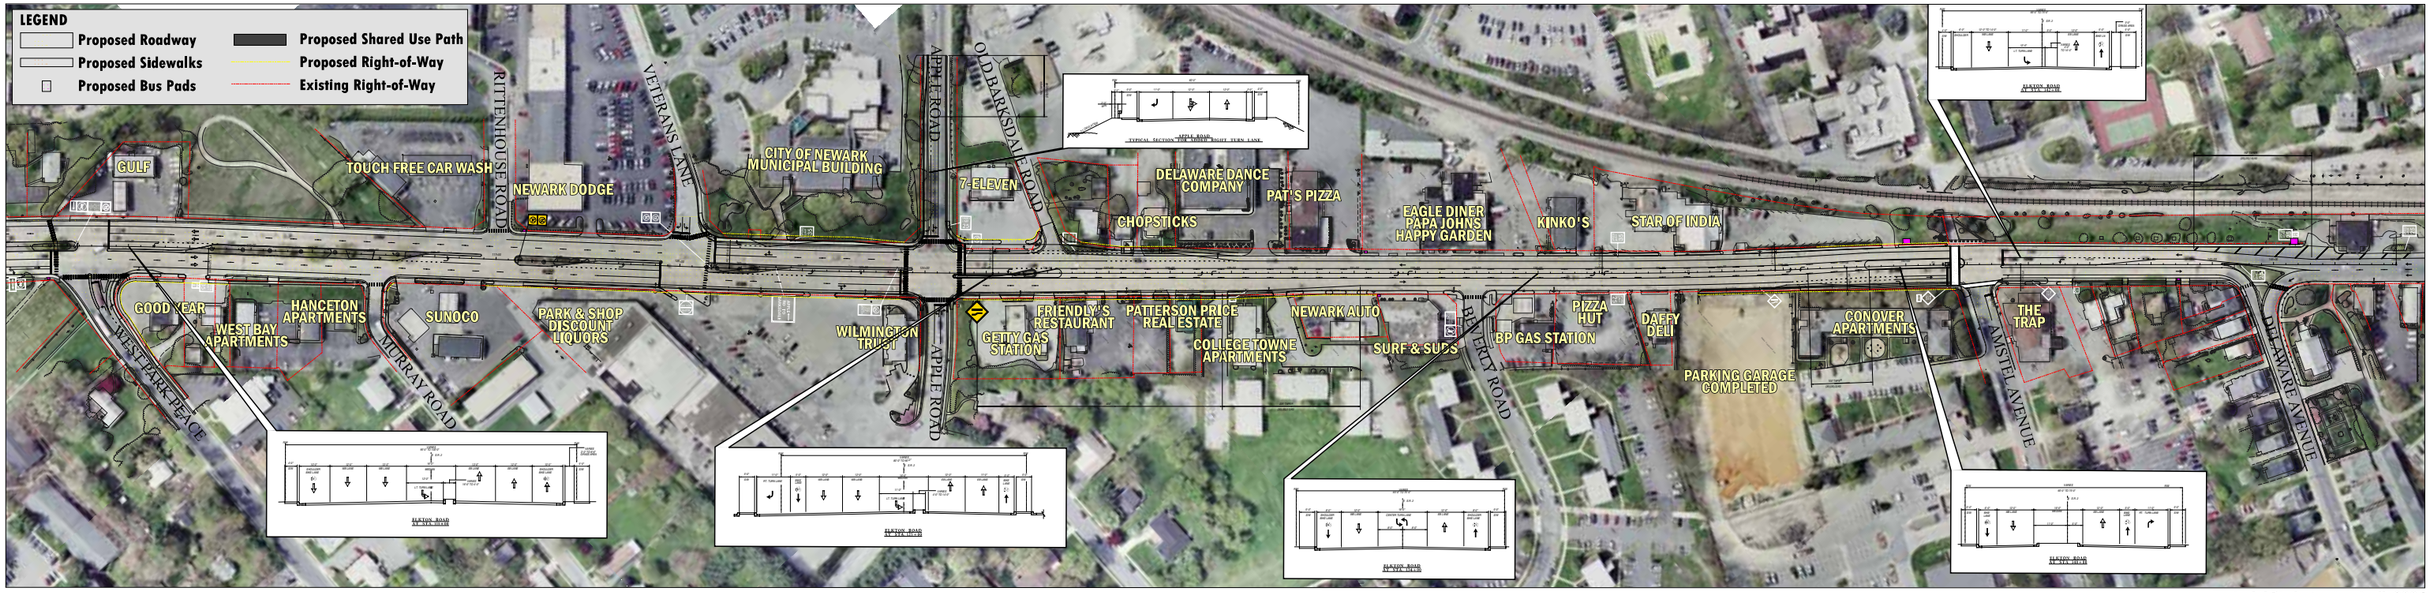

Aerial Photography: April, 2004

STATE OF DELAWARE
Department of Transportation

ELKTON ROAD PLANNING STUDY (AREA 3 ALTERNATIVE 1)

(AREA 3 OF 3)

JOHNSON, MIRMIRAN & THOMPSON
Engineering A Better Future

FROM MARYLAND STATE LINE TO DELAWARE AVENUE
NEW CASTLE COUNTY, DELAWARE

OCTOBER, 2005

SCALE
0 50 100 150
FEET