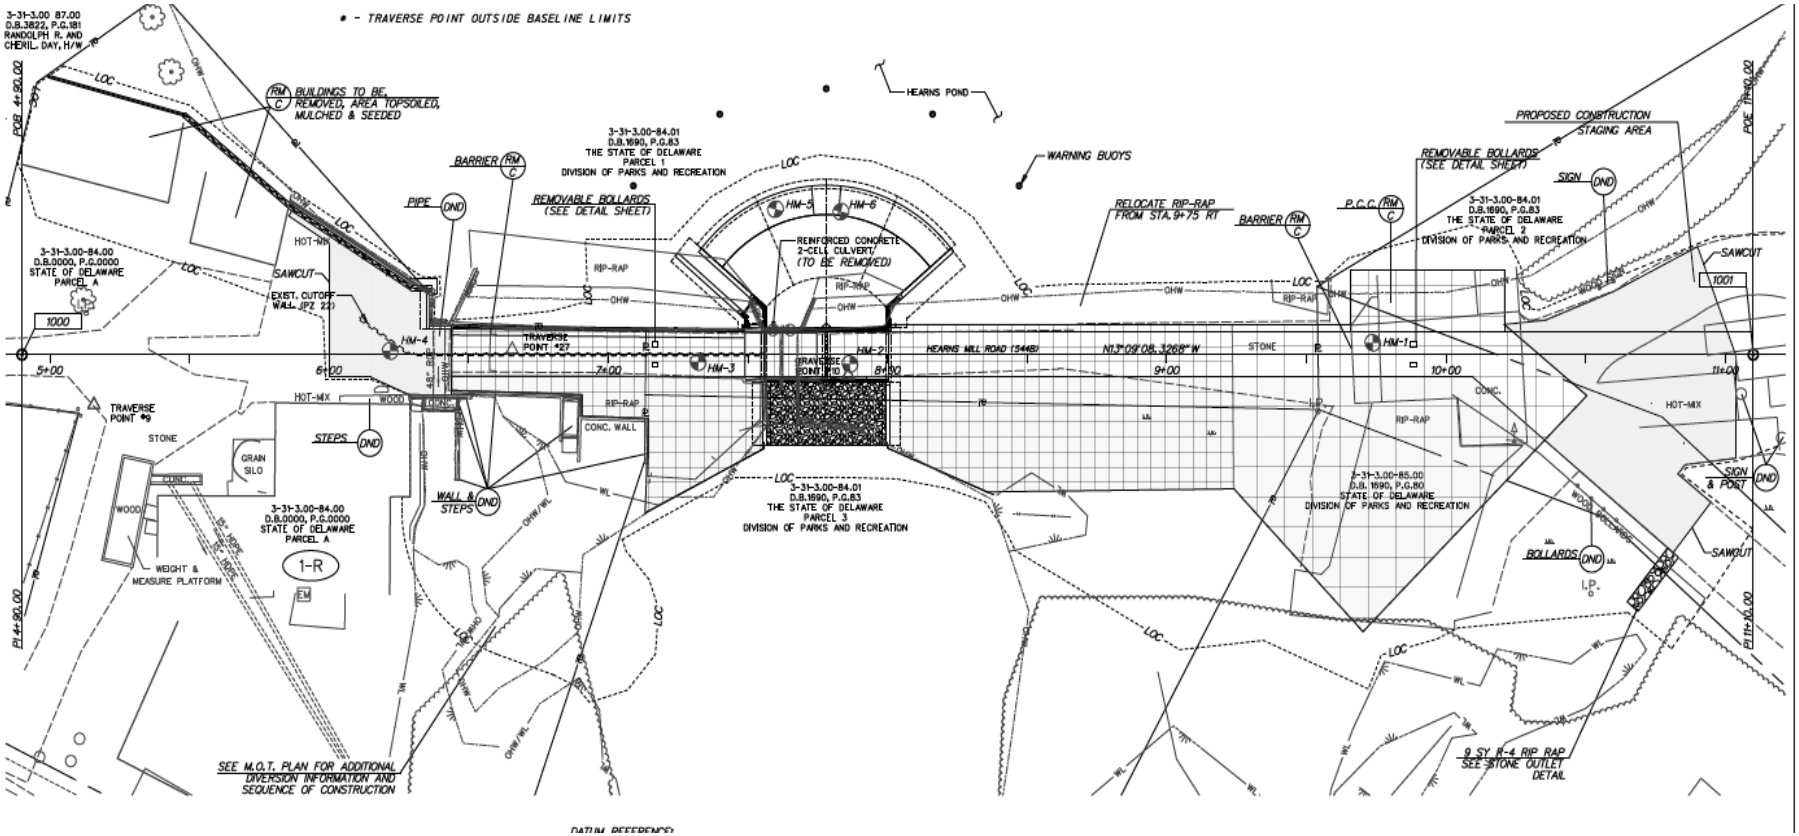Construction Plan