US 40 & SR 896 – ALTERNATIVE 1
"NO-BUILD" EXISTING CONDITIONS

CONCEPT PLAN

SCALE 0 100 200 300 FEET

CONTRACT	COUNTY	F.A.P. NO.	SHEET NO.	TOTAL SHTS.
-	NEW CASTLE	-		

US 40,
SR 896 TO SR 1

REVISIONS

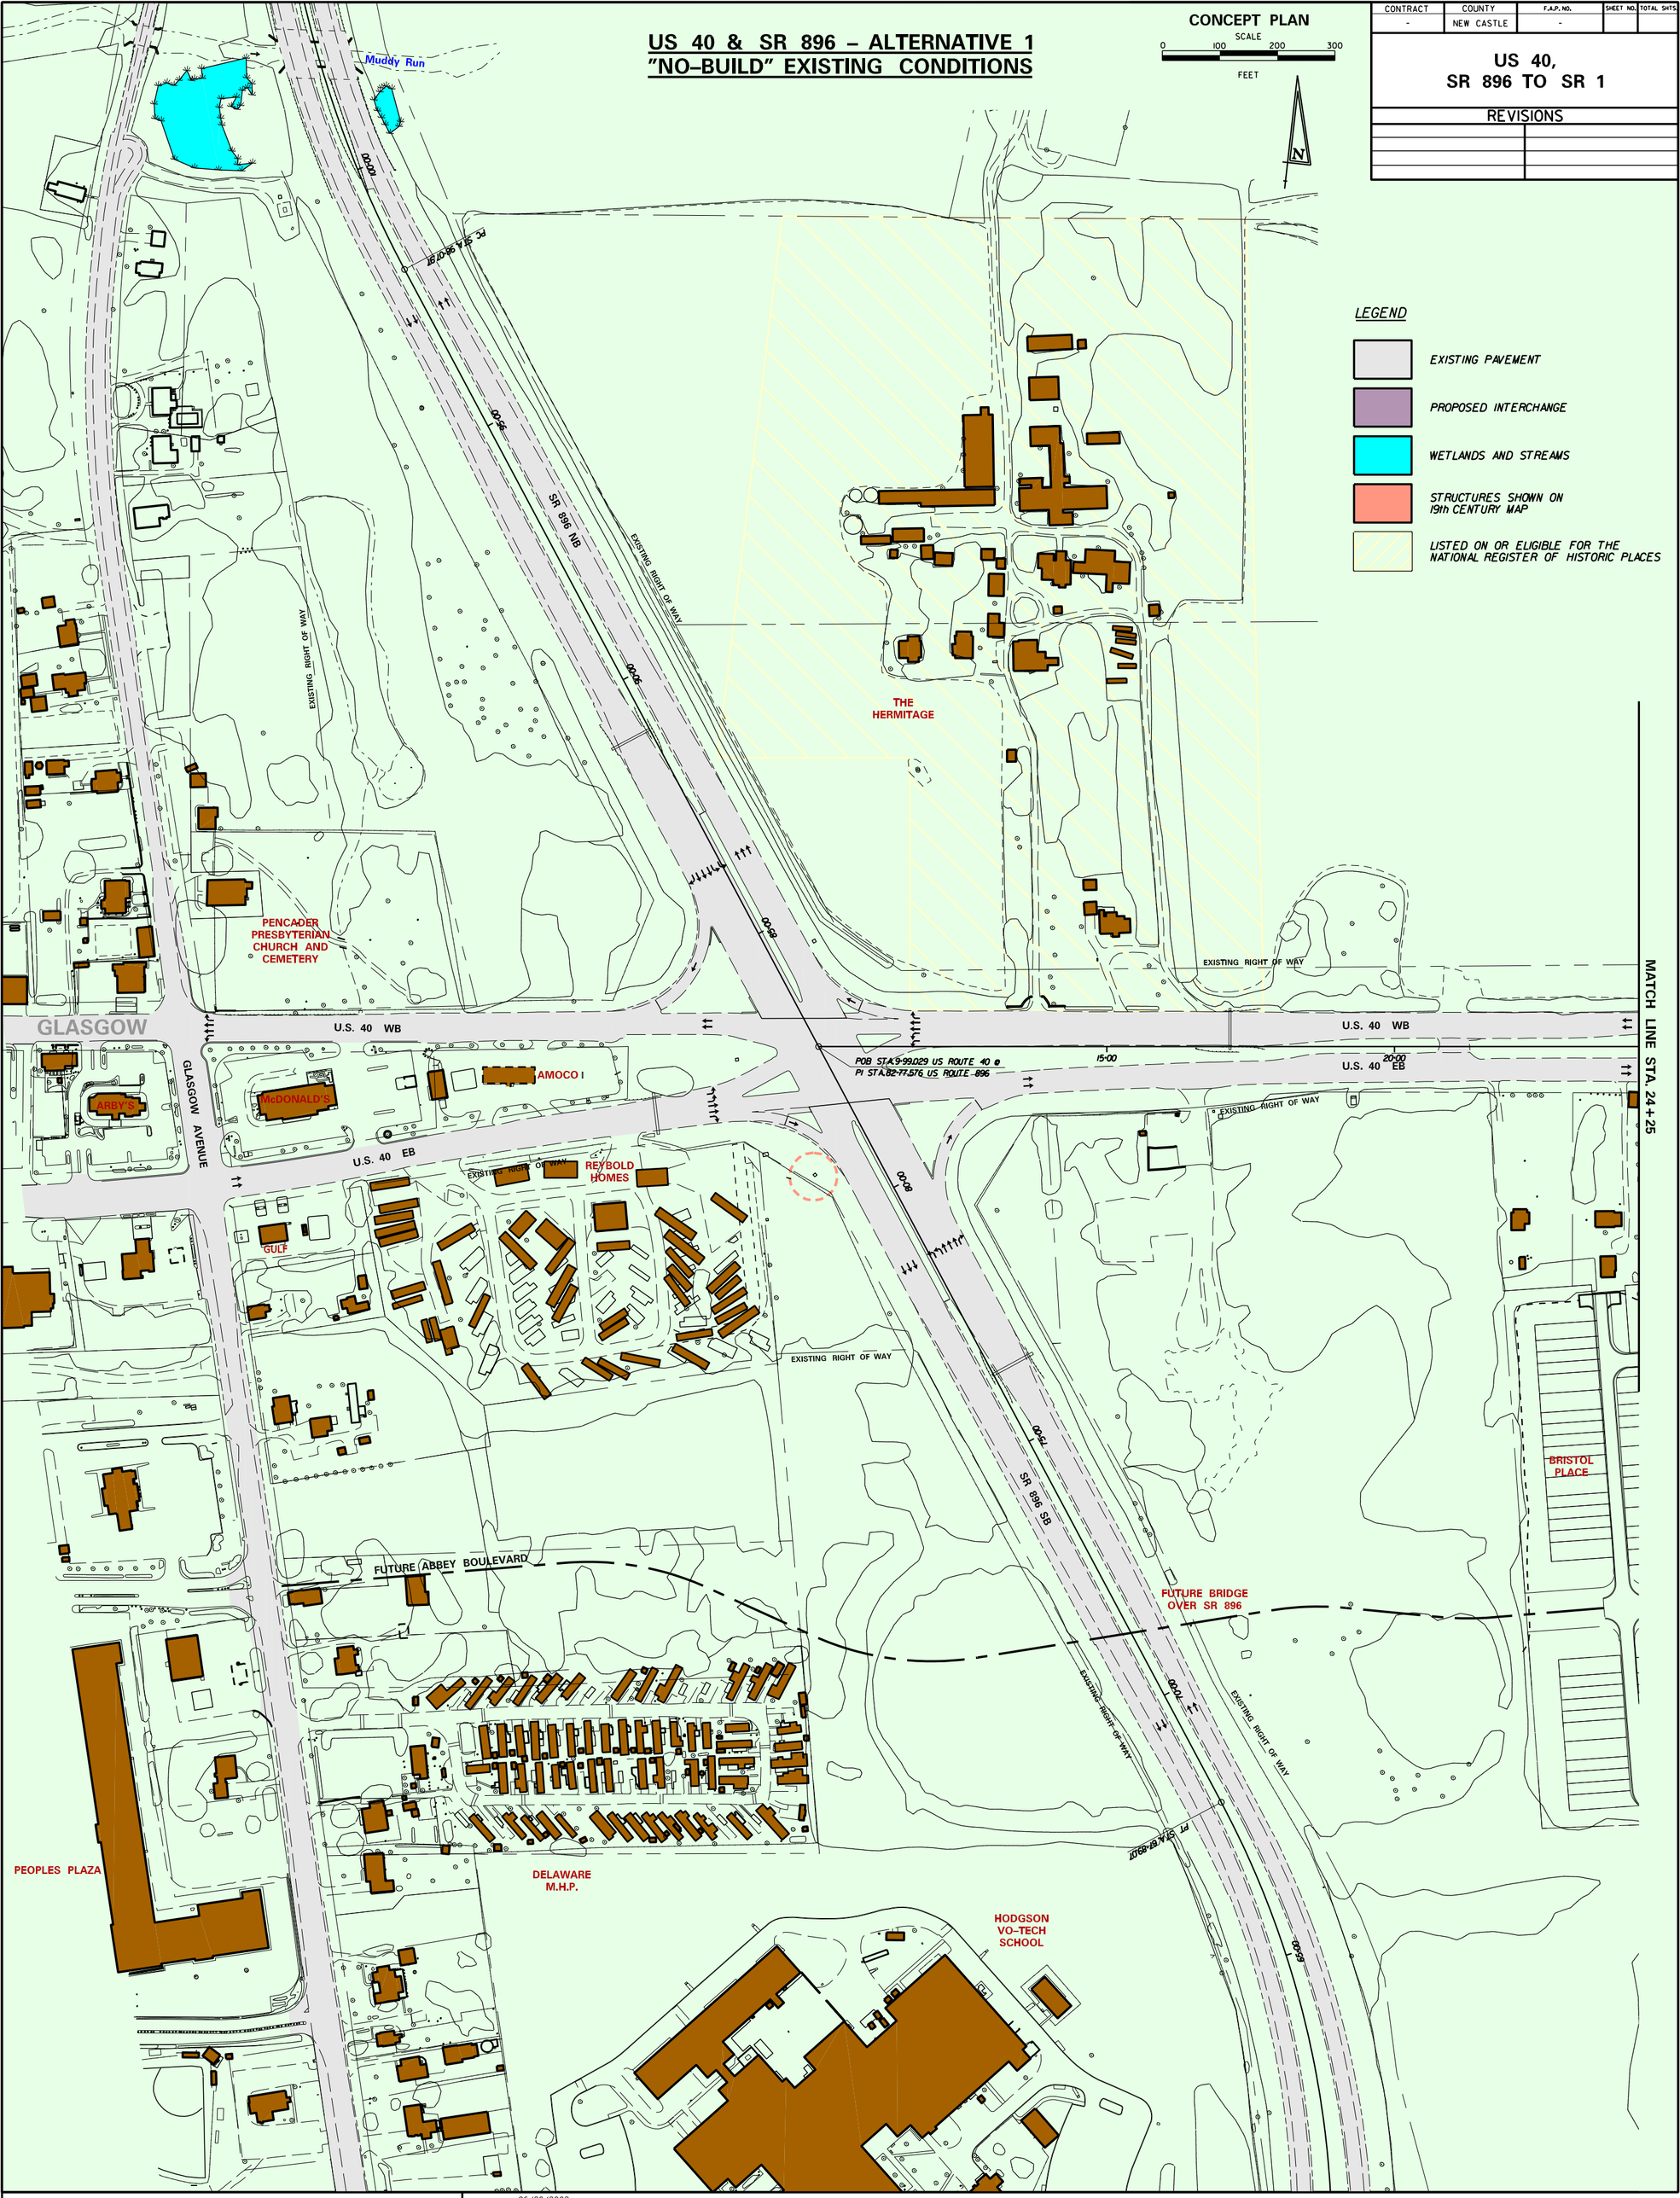

LEGEND

- EXISTING PAVEMENT
- PROPOSED INTERCHANGE
- WETLANDS AND STREAMS
- STRUCTURES SHOWN ON 19th CENTURY MAP
- LISTED ON OR ELIGIBLE FOR THE NATIONAL REGISTER OF HISTORIC PLACES