# US 40 & SR 896 – INTERCHANGE ALTERNATIVE 6
# TIGHT URBAN DIAMOND INTERCHANGE (TUDI)

CONCEPT PLAN

SCALE 0 100 200 300 FEET

| CONTRACT | COUNTY | F.A.P. NO. | SHEET NO. | TOTAL SHTS. |
|---|---|---|---|---|
| - | NEW CASTLE | - | | |

US 40,
SR 896 TO SR 1
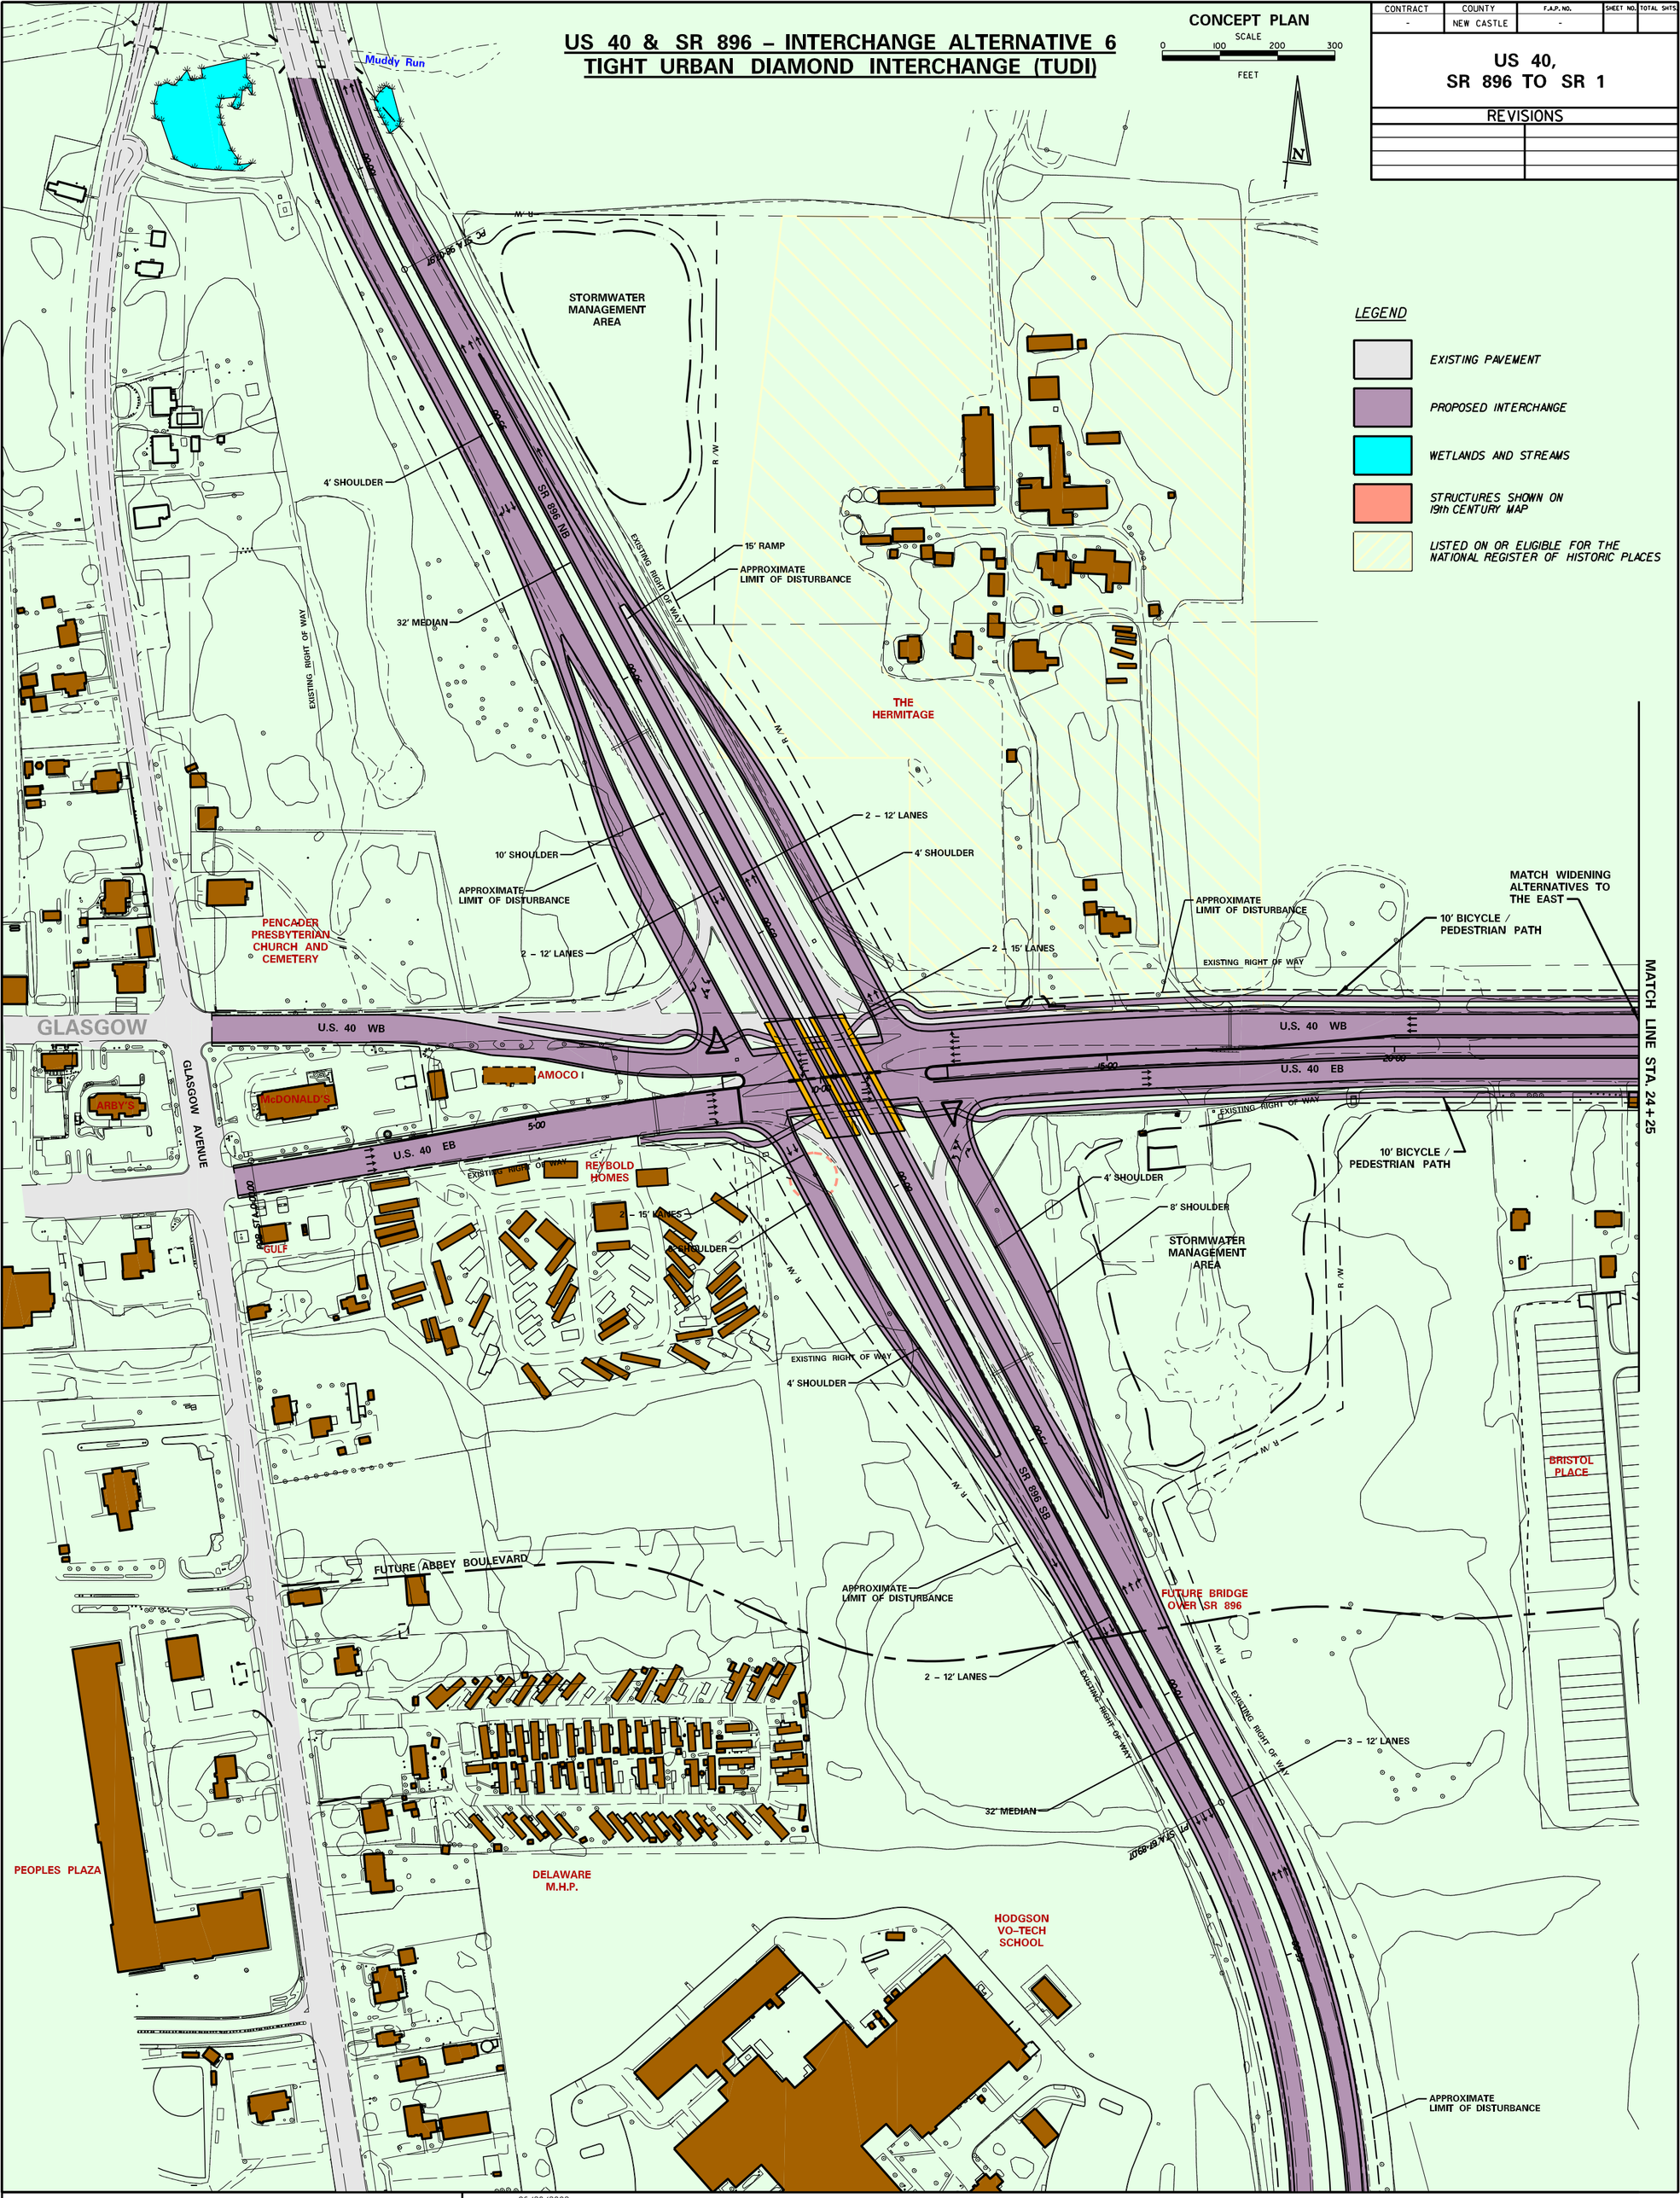
REVISIONS